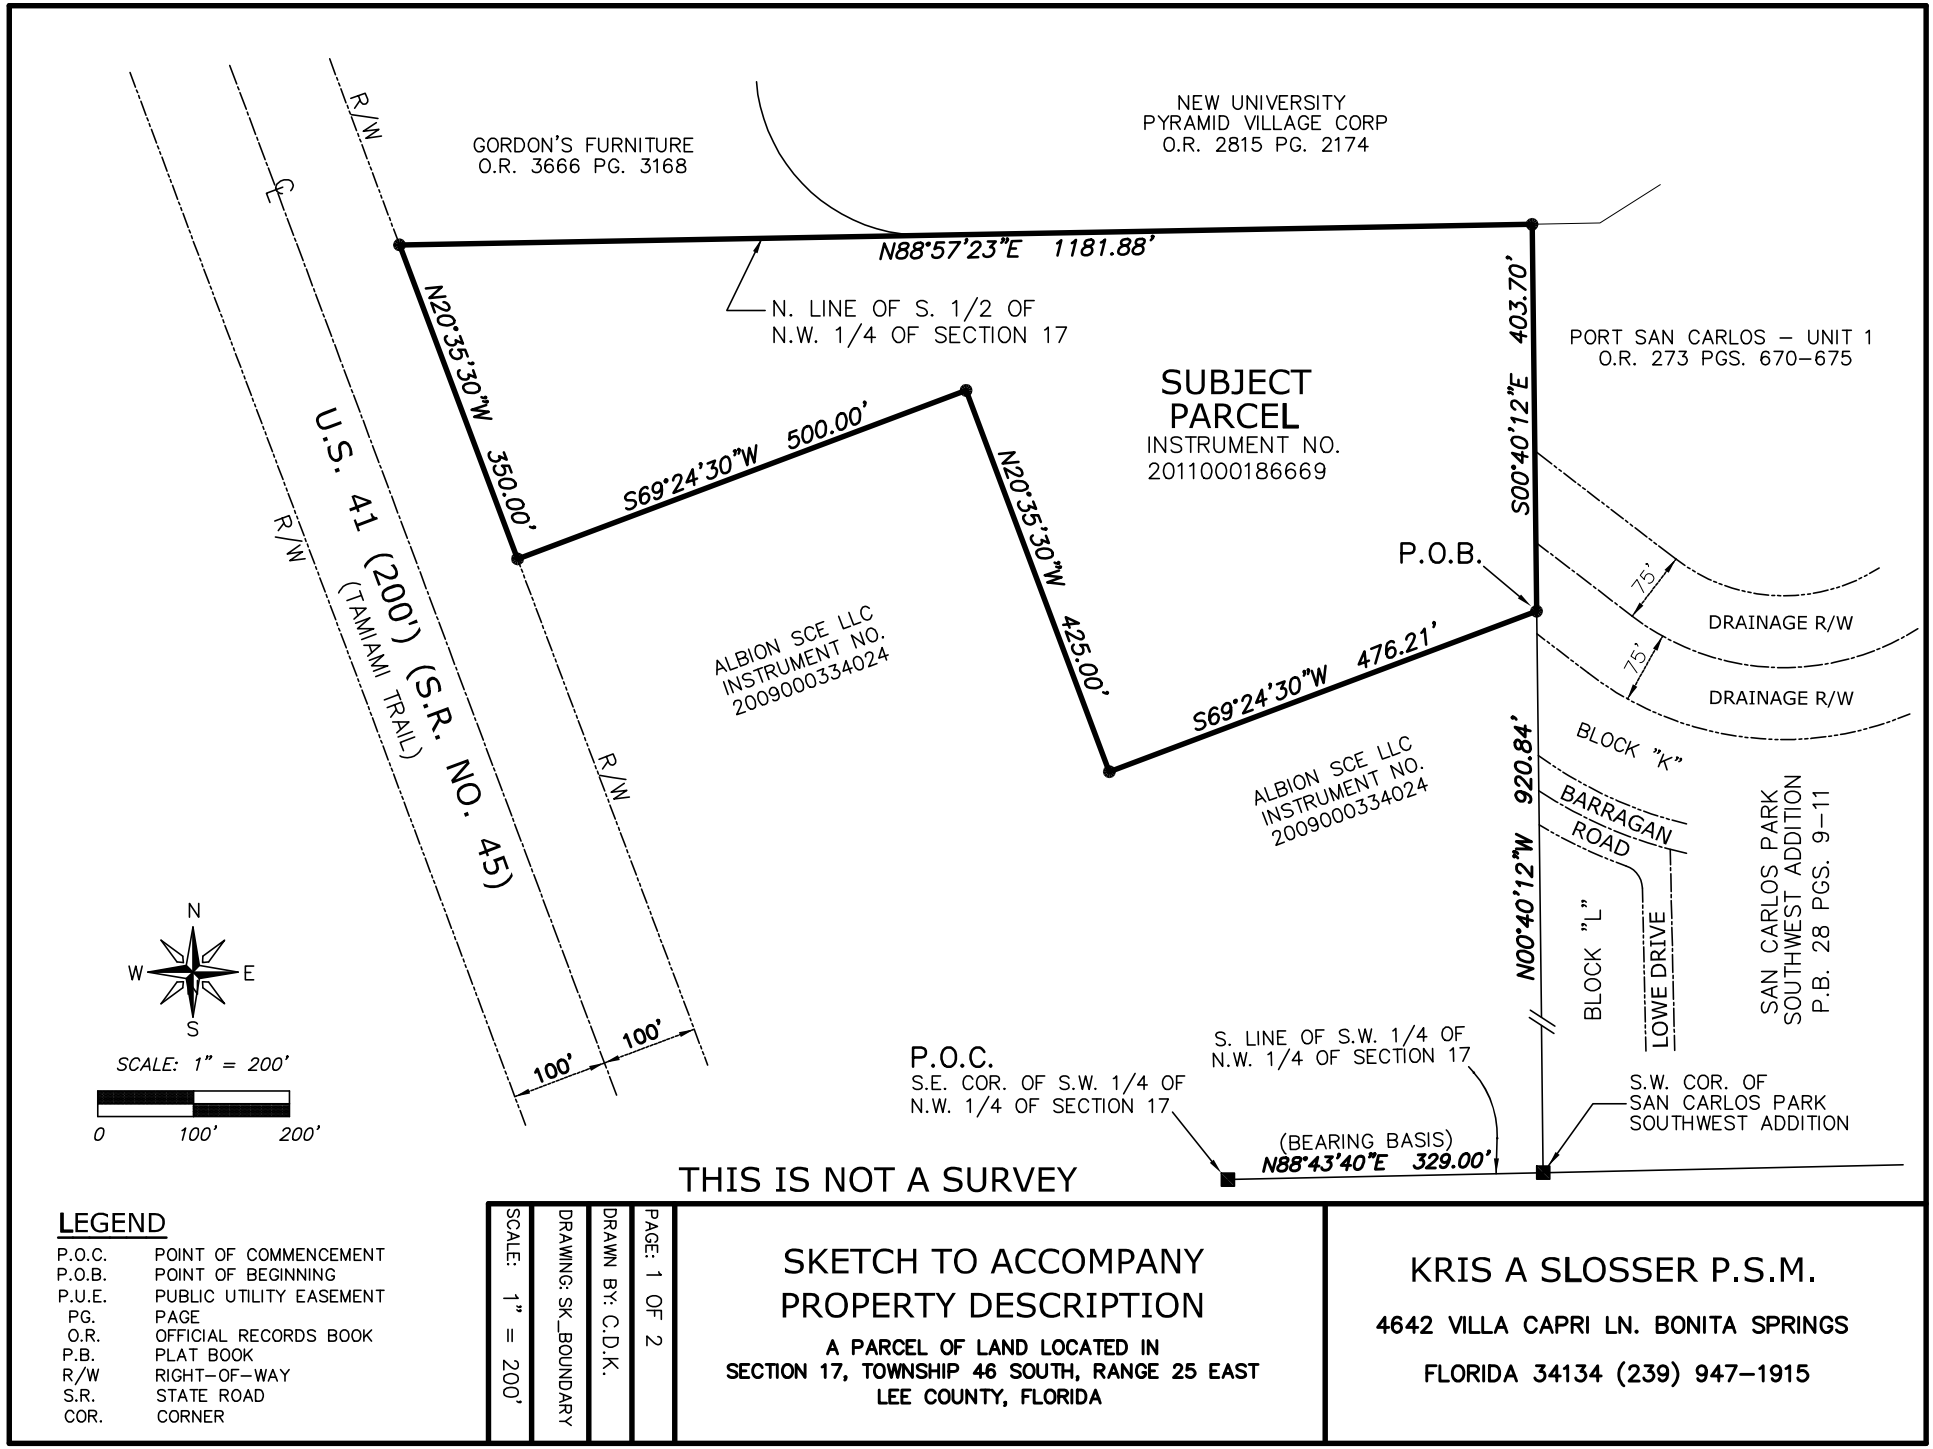


THIS IS NOT A SURVEY

LEGEND

P.O.C.	POINT OF COMMENCEMENT
P.O.B.	POINT OF BEGINNING
P.U.E.	PUBLIC UTILITY EASEMENT
PG.	PAGE
O.R.	OFFICIAL RECORDS BOOK
P.B.	PLAT BOOK
R/W	RIGHT-OF-WAY
S.R.	STATE ROAD
COR.	CORNER

SCALE: 1" = 200' | DRAWING: SK_BOUNDARY | DRAWN BY: C.D.K. | PAGE: 1 OF 2

SKETCH TO ACCOMPANY PROPERTY DESCRIPTION

A PARCEL OF LAND LOCATED IN SECTION 17, TOWNSHIP 46 SOUTH, RANGE 25 EAST LEE COUNTY, FLORIDA

KRIS A SLOSSER P.S.M.

4642 VILLA CAPRI LN. BONITA SPRINGS

FLORIDA 34134 (239) 947–1915