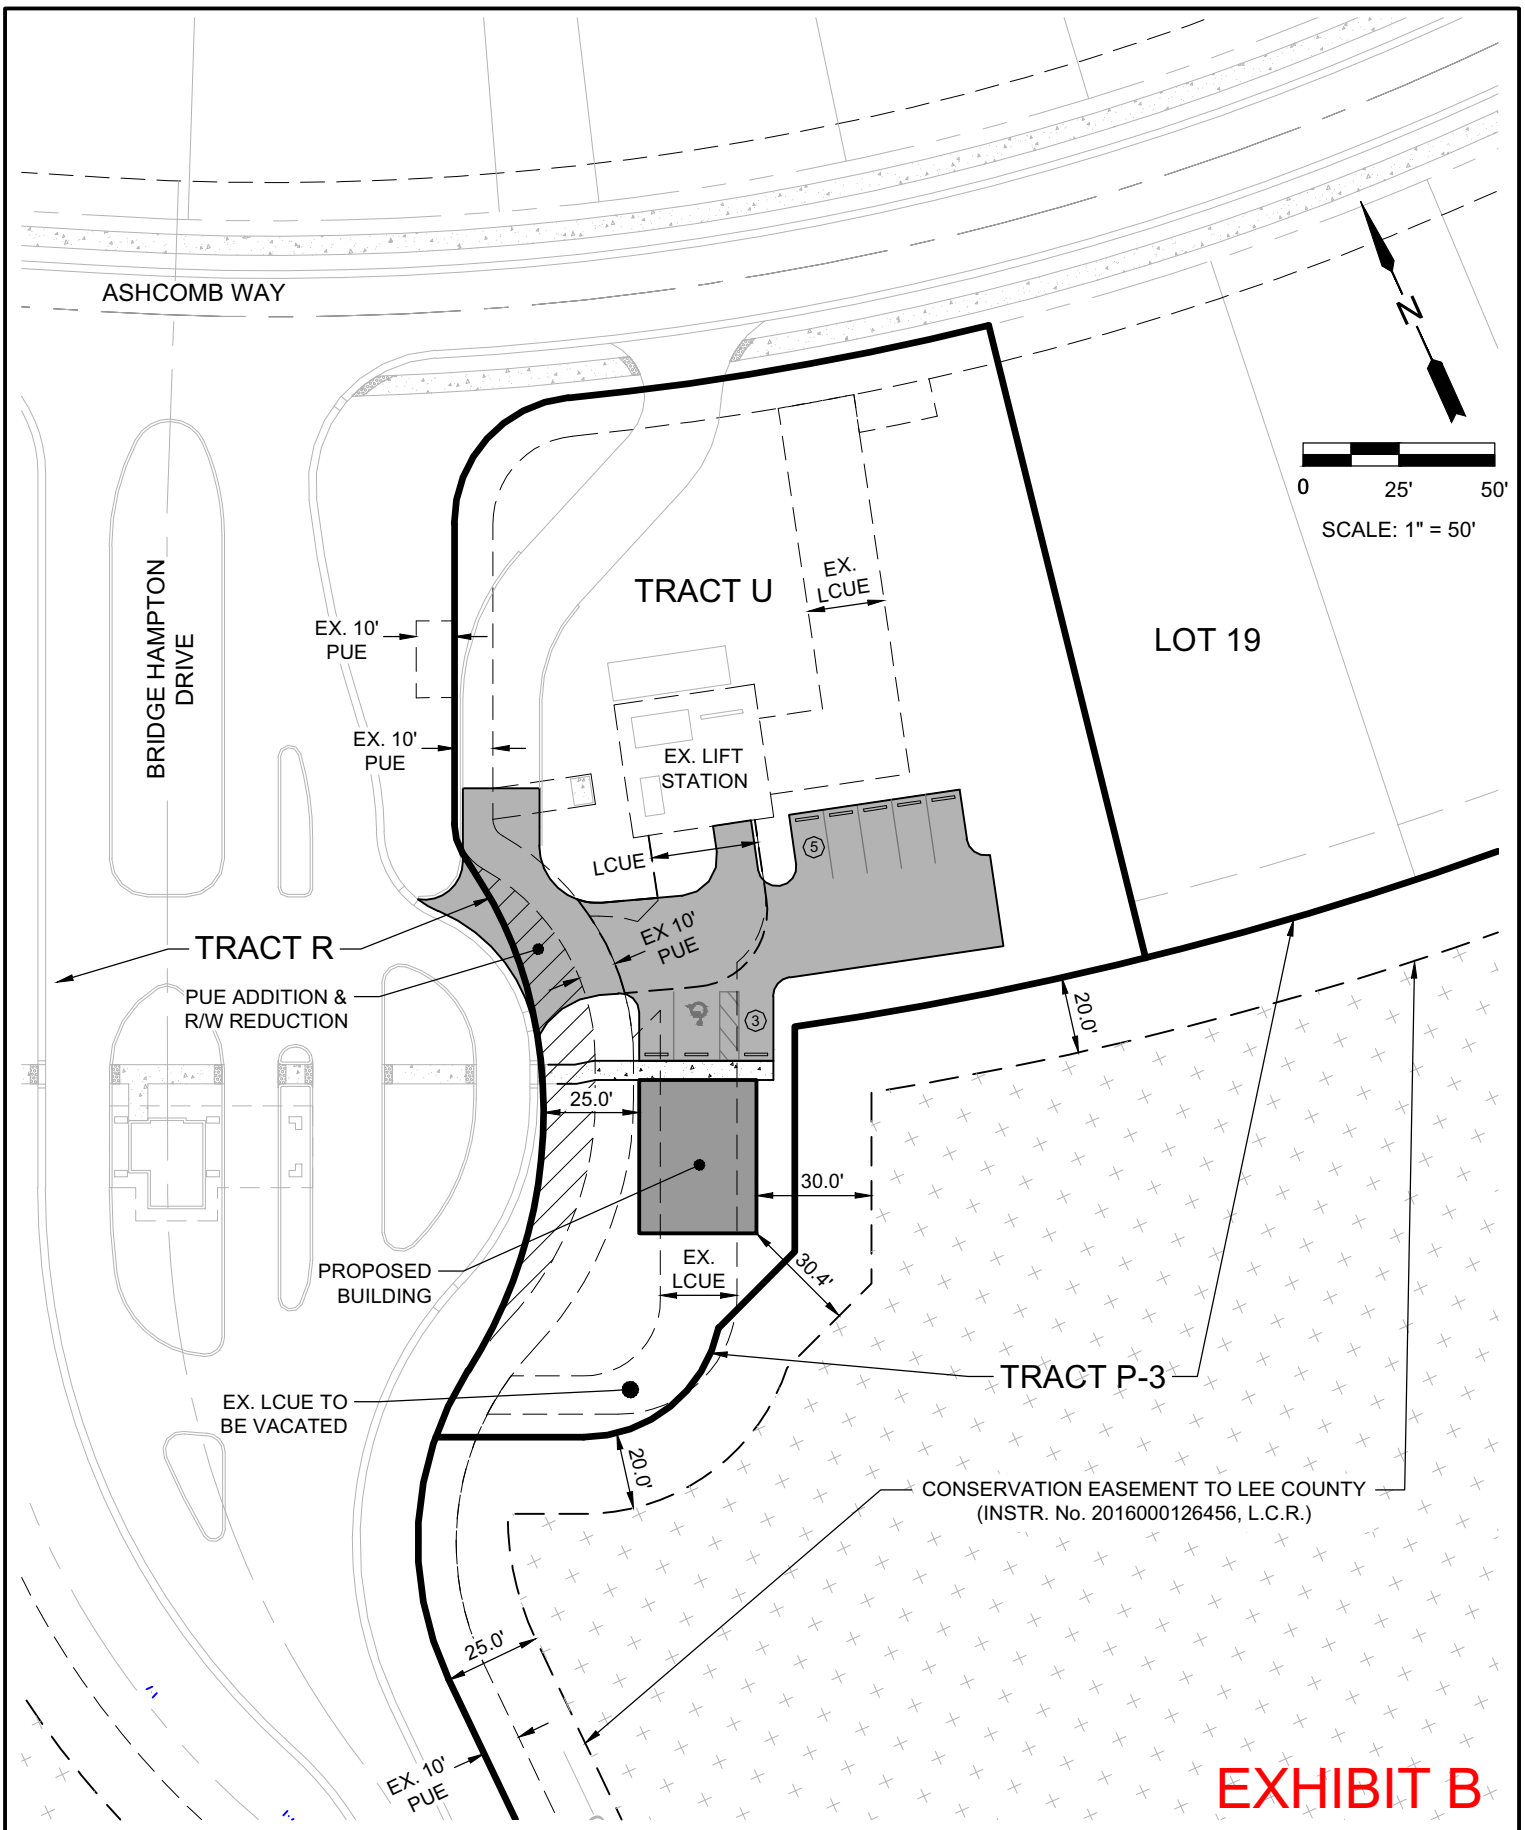

EXHIBIT B

J.R. EVANS ENGINEERING

J.R. EVANS ENGINEERING, P.A.
9351 CORKSCREW ROAD, SUITE 102
ESTERO, FLORIDA 33928
PHONE: (239) 405-9148
FAX: (239) 288-2537
WWW.JREVANSENGINEERING.COM

THE PLACE

MCP "SALE CENTER"

FILE DATE: 10 / 2017 | SHEET: 1