


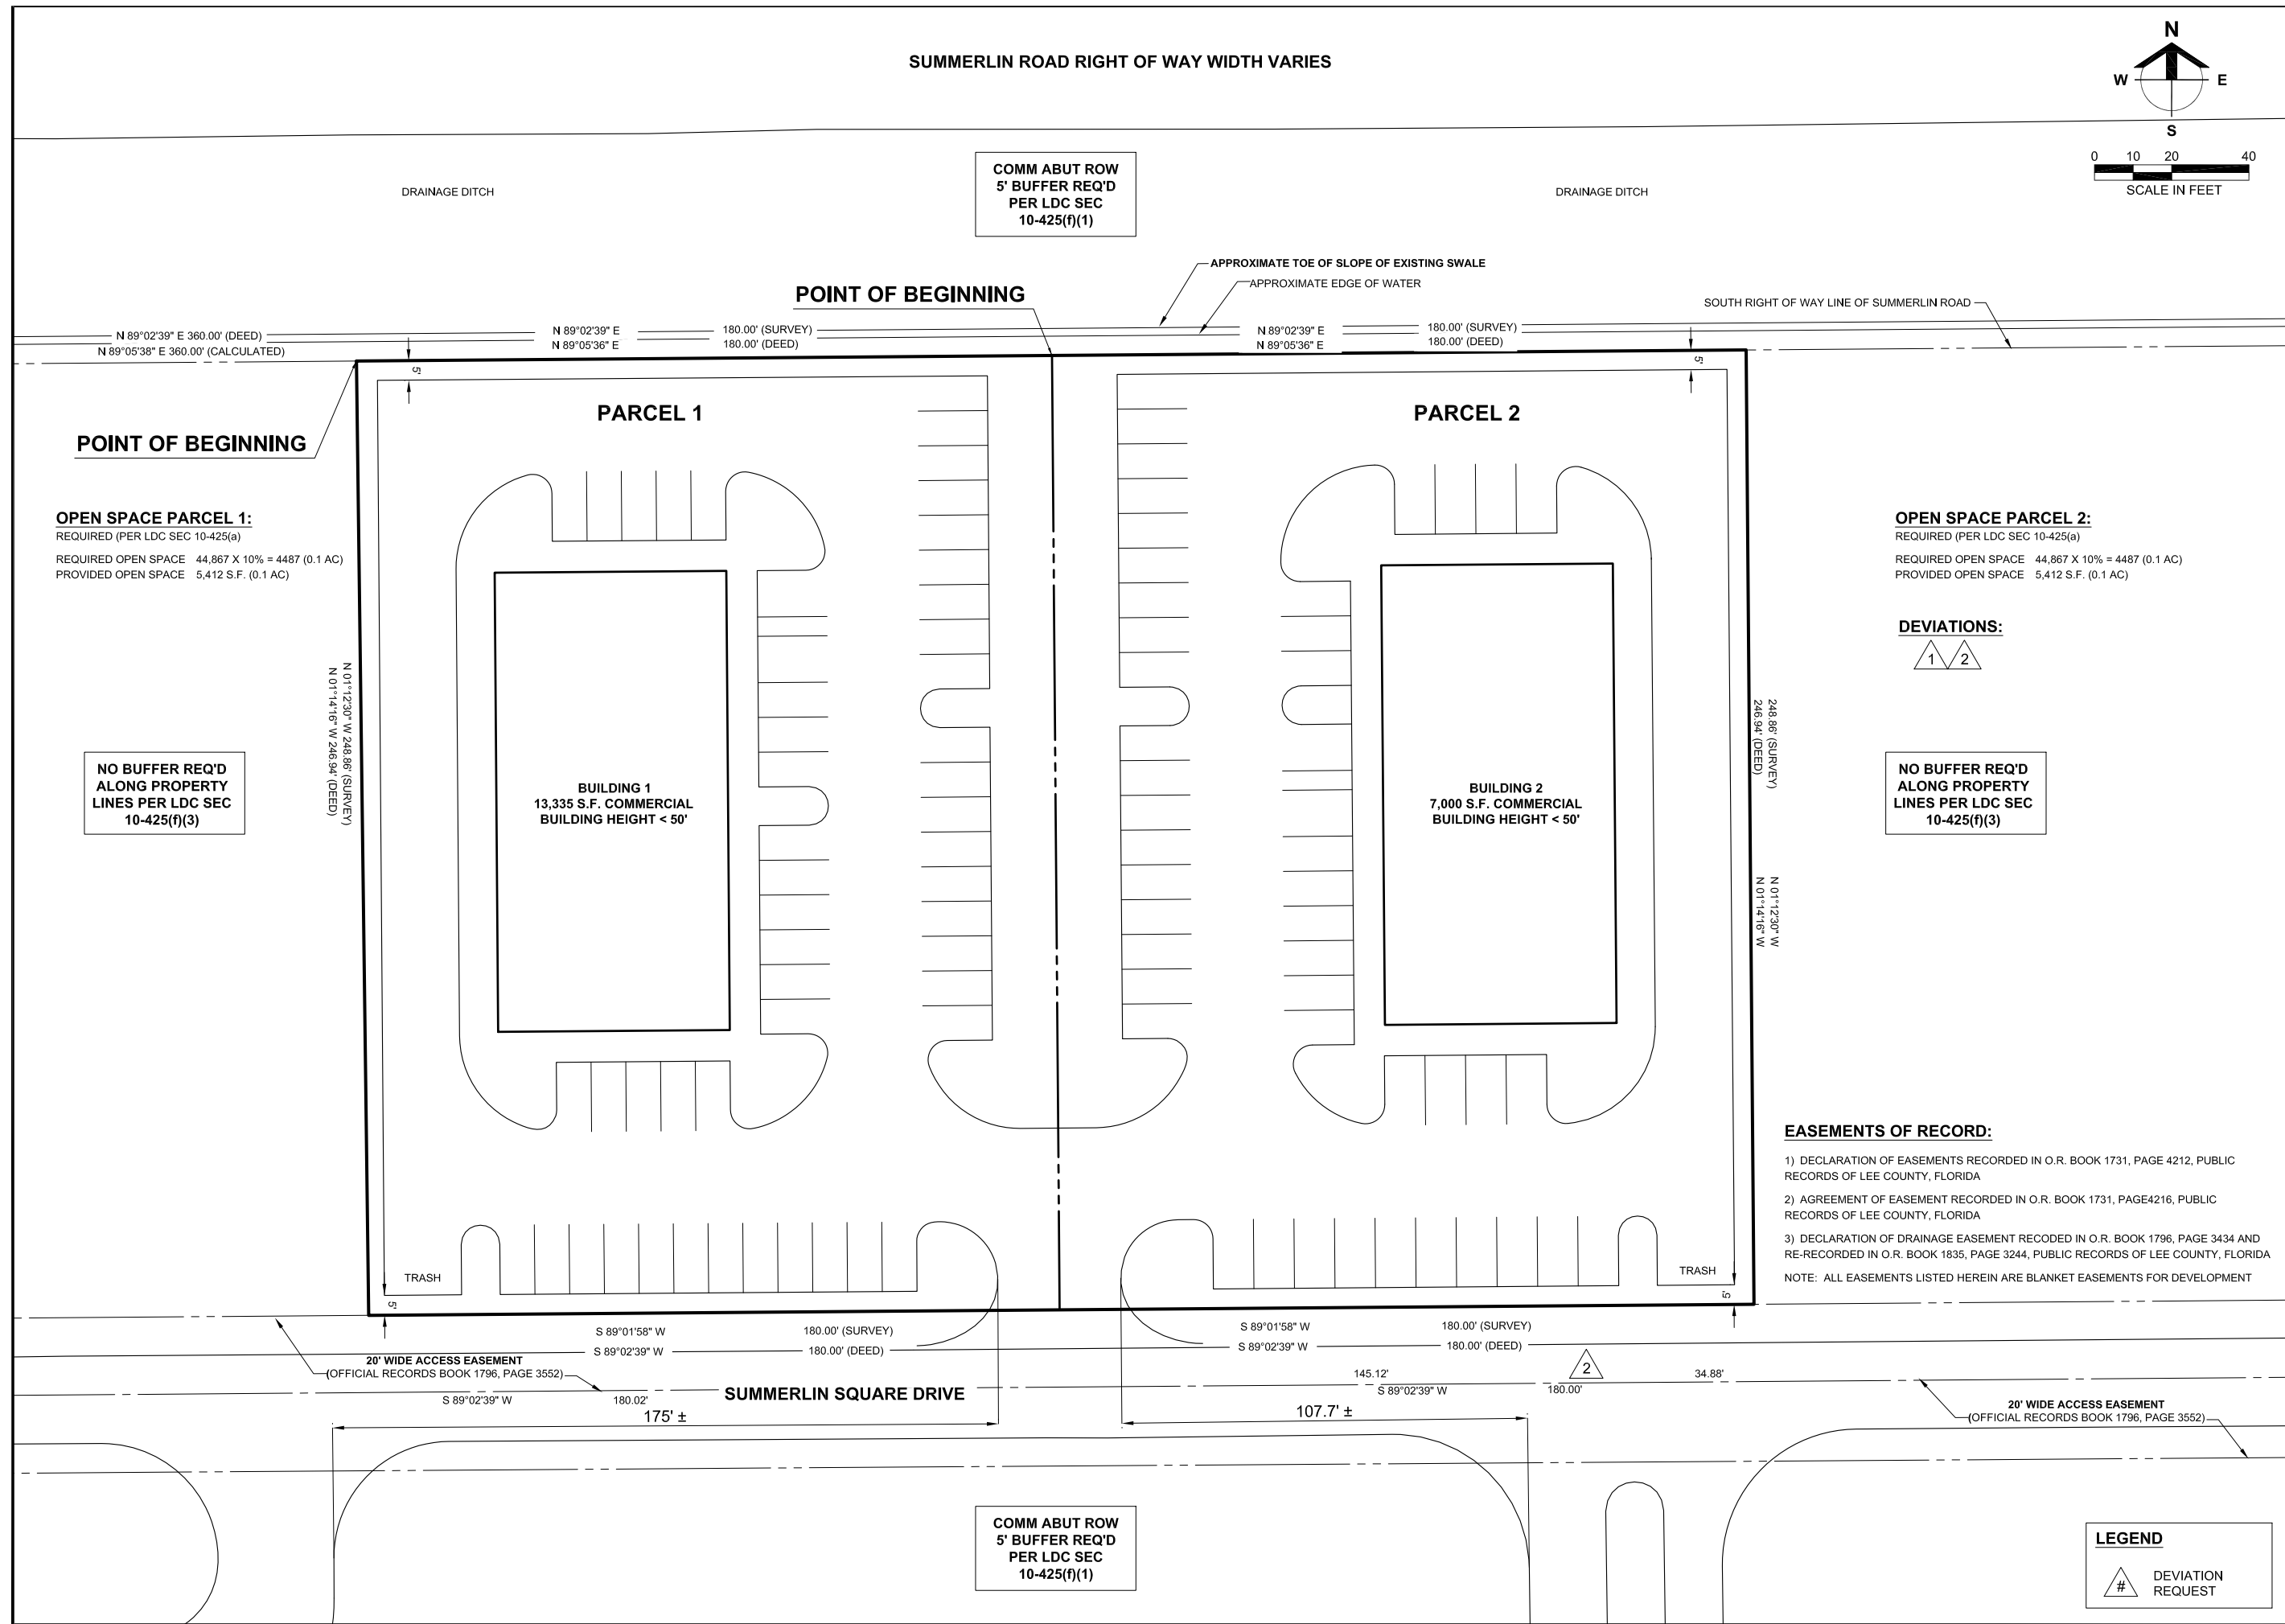

Barraco
and Associates, Inc.
CIVIL ENGINEERING - LAND SURVEYING
LAND PLANNING
www.barraco.net
2271 MCGREGOR BLVD., SUITE 100
FORT MYERS, FLORIDA 33902-2800
PHONE (239) 461-3170
FAX (239) 461-3169
FLORIDA CERTIFICATES OF AUTHORIZATION
ENGINEERING 7995 - SURVEYING LB-6940

PREPARED FOR

**K & T
REAL ESTATE
LLC.**

1107 SCENIC HILL LANE
DE WITT, IA
52742

PROJECT DESCRIPTION

**SUMMERLIN
SQUARE
CPD**

LEE COUNTY, FLORIDA

THIS PLAN IS PRELIMINARY AND
INTENDED FOR CONCEPTUAL
PLANNING PURPOSES ONLY.

SITE LAYOUT AND LAND USE
INTENSITIES OR DENSITIES MAY
CHANGE SIGNIFICANTLY BASED
UPON SURVEY, ENGINEERING,
ENVIRONMENTAL AND / OR
REGULATORY CONSTRAINTS AND /
OR OPPORTUNITIES.

DRAWING NOT VALID WITHOUT SEAL, SIGNATURE AND DATE
© COPYRIGHT 2019, BARRACO AND ASSOCIATES, INC.
REPRODUCTION, CHANGES OR ASSIGNMENTS ARE PROHIBITED

FILE NAME	23822-Z02.DWG
LOCATION	J:\23822\DWG\ZONING\
PLOT DATE	THU. 11-14-2019 - 1:42 PM
PLOT BY	ANGELICA HARDY

CROSS REFERENCED DRAWINGS

BASEPLAN = 23822-Z00.DWG

PLAN REVISIONS	
03/12	REVISED PER COUNTY COMMENTS
	DATED MARCH 13, 2012
11/08/2019	DIVIDED INTO TWO BUILDINGS

PLAN STATUS

**MASTER
CONCEPT
PLAN**

PROJECT / FILE NO.	SHEET NUMBER
23822	1