
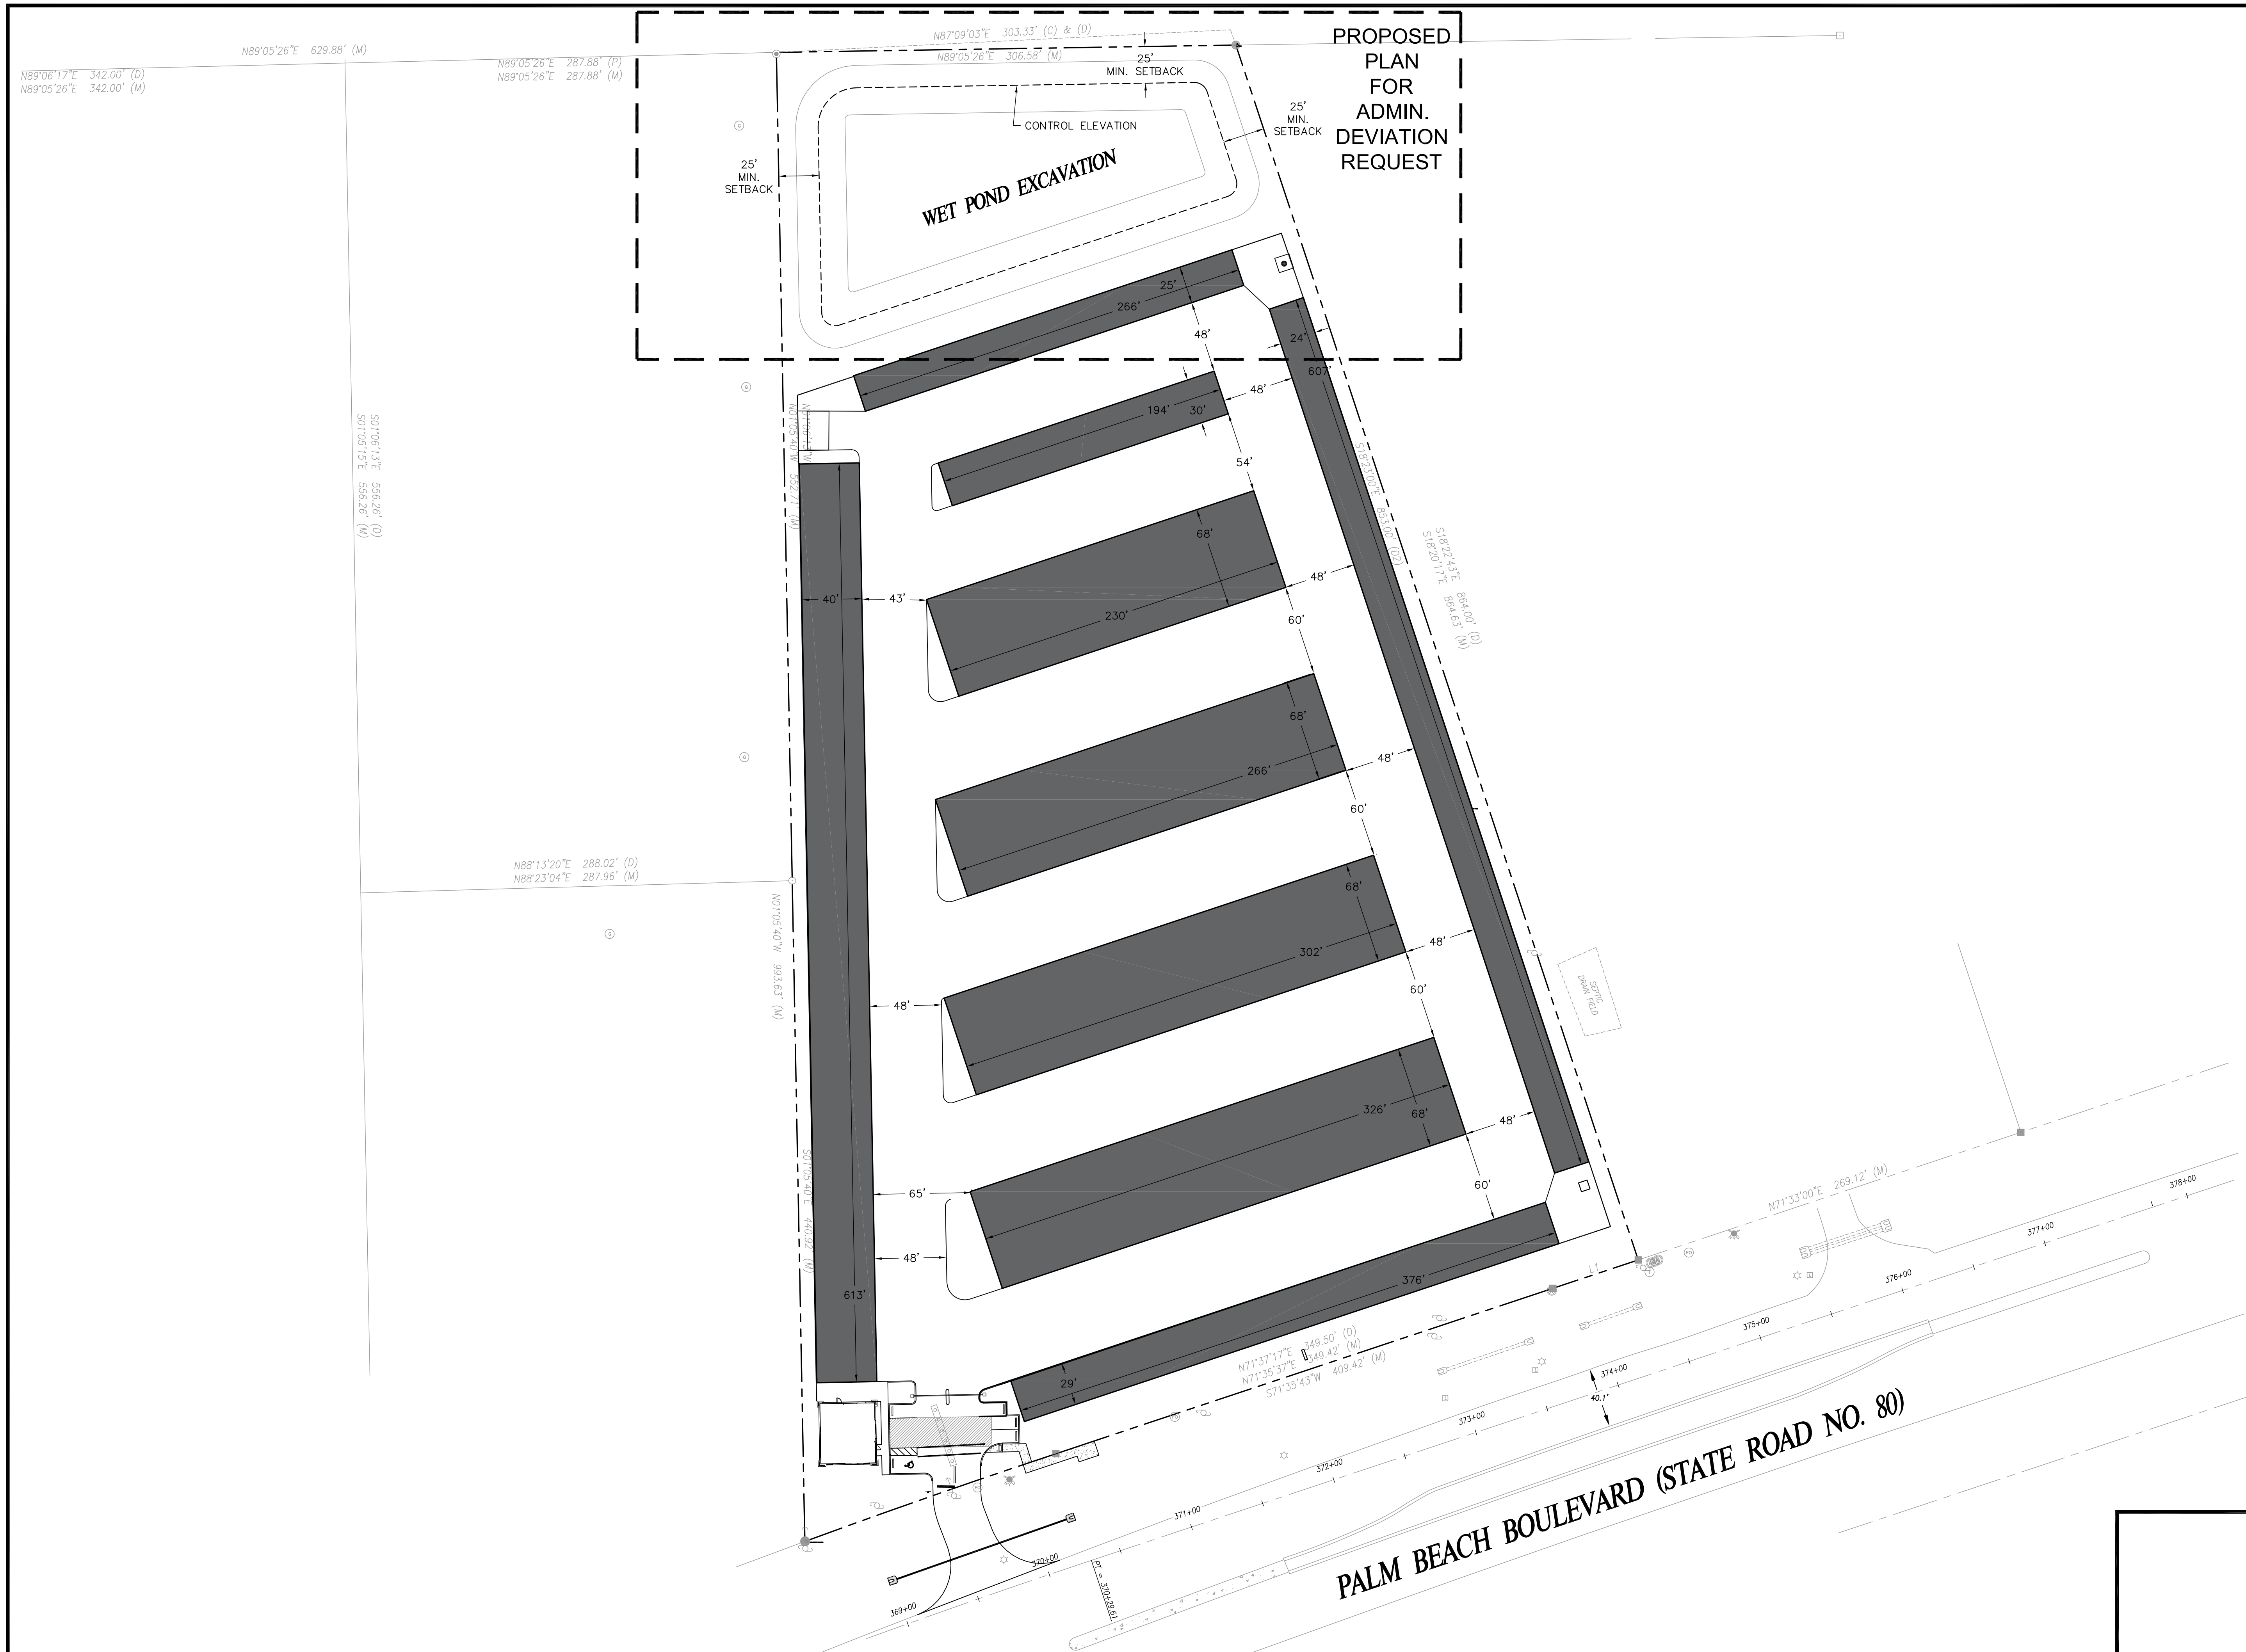


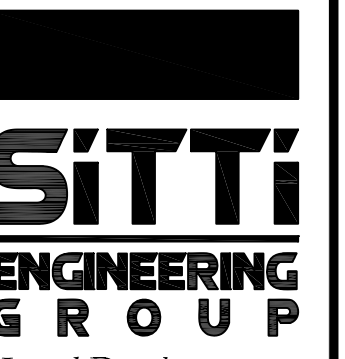

*Land Development
& Project Solutions*

3650 FIDDLESTICKS
LVD STE 202-350
FORT MYERS, FL 33913

239.900.9150
941.786.0004

www.sitti.net

email:
projects@sitti.net

SCALE		FLORIDA BOARD OF PROFESSIONAL ENGINEERS CERTIFICATE OF AUTHORIZATION No. 26007
NO.	DATE DESCRIPTION	

MICHAEL K. CORRADI
1088 WISCONSIN DR.
NAPLES, FL 34103

and

CORRADI RV & BOAT STORAGE
LEE COUNTY, FLORIDA

PROPOSAL PLAN – ADMIN. DEV. REQUEST

PROJECT NUMBER

MKC001-20

ET NUMBER