ADD2021-00212 Lee County ePlan

Exhibit "B"

THE TOY VAULT

LOCATED IN SECTION 07, TOWNSHIP 46S, RANGE 25E, LEE COUNTY, FLORIDA

ADMINISTRATIVE DEVIATION PLAN

N

0' 50' 100'

PLAN VIEW SCALE

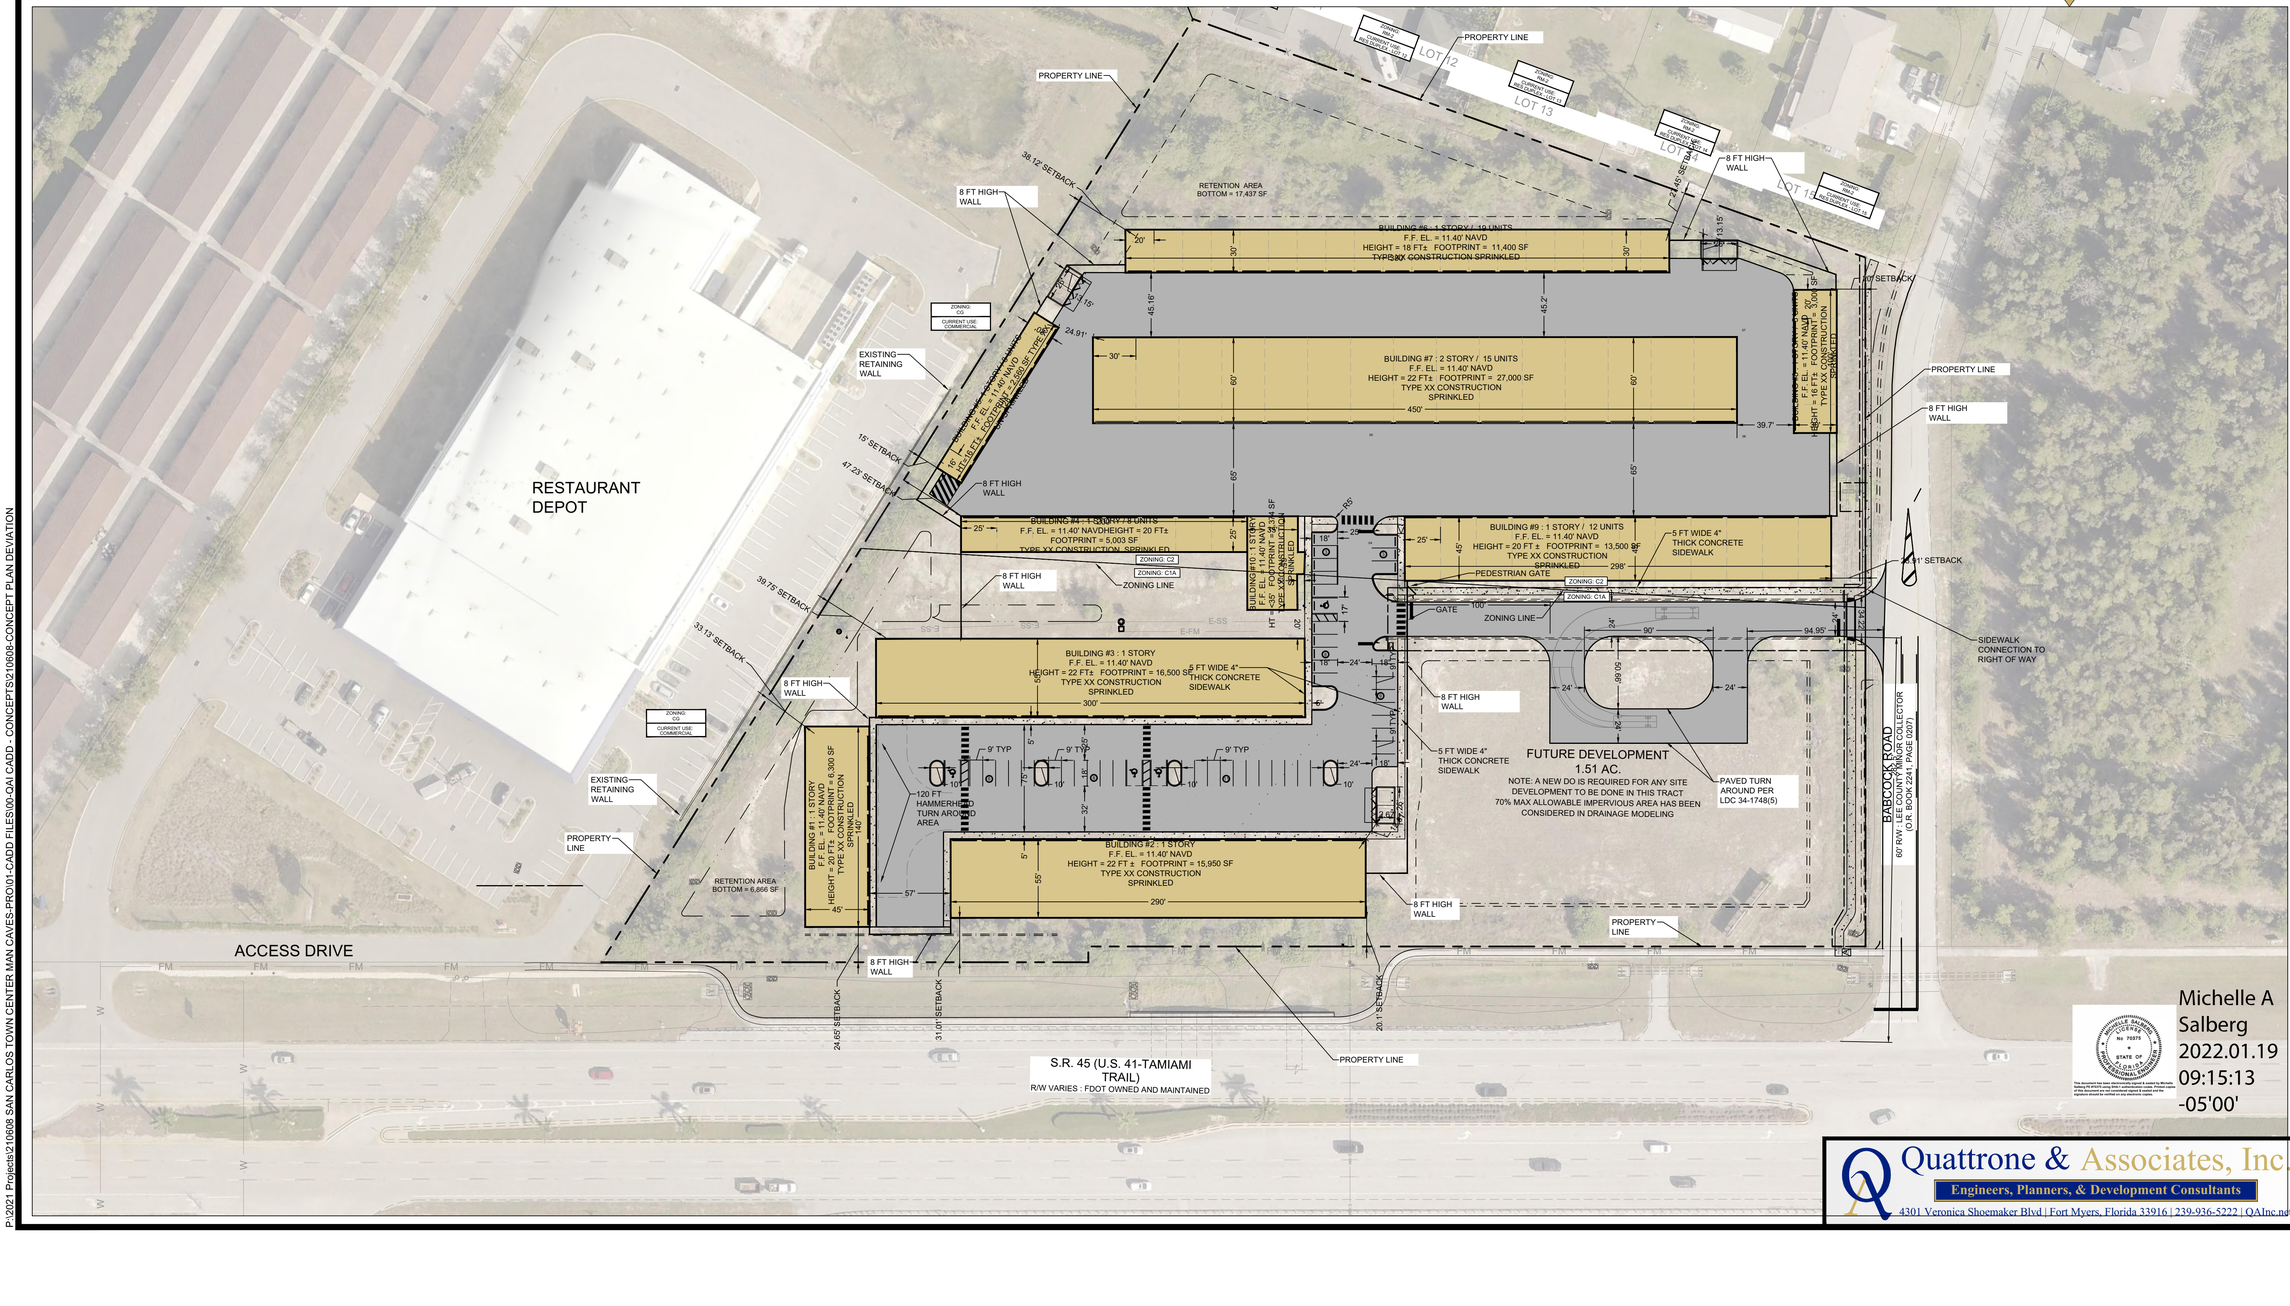

Michelle A Salberg 2022.01.19 09:15:13 -05'00'

Quattrone & Associates, Inc.
Engineers, Planners, & Development Consultants
4301 Veronica Shoemaker Blvd | Fort Myers, Florida 33916 | 239-936-5222 | QAInc.net

P:\2021 Projects\210608 SAN CARLOS TOWN CENTER MAN CAVES-PRO\01-CADD FILES\00-QAI CADD - CONCEPTS\210608-CONCEPT PLAN DEVIATION