

# DISCLOSURE OF INTEREST AFFIDAVIT

BEFORE ME this day appeared DARIN MCMURRAY, who, being first duly sworn and deposed says:

1. That I am the record owner, or a legal representative of the record owner, of the property that is located at See attached Legal Description and Sketch and is the subject of an Application for zoning action (hereinafter the "Property").

2. That I am familiar with the legal ownership of the Property and have full knowledge of the names of all individuals that have an ownership interest in the Property or a legal entity owning an interest in the Property.

[OPTIONAL PROVISION IF APPLICANT IS CONTRACT PURCHASER: In addition, I am familiar with the individuals that have an ownership interest in the legal entity that is under contract to purchase the Property.]

3. That, unless otherwise specified in paragraph 6 below, no Lee County Employee, County Commissioner, or Hearing Examiner has an Ownership Interest in the Property or any legal entity (Corporation, Company, Partnership, Limited Partnership, Trust, etc.) that has an Ownership Interest in the Property or that has contracted to purchase the Property.

4. That the disclosure identified herein does not include any beneficial Ownership Interest that a Lee County Employee, County Commissioner, or Hearing Examiner may have in any entity registered with the Federal Securities Exchange Commission or registered pursuant to Chapter 517, whose interest is for sale to the general public.

5. That, if the Ownership Interest in the Property changes and results in this affidavit no longer being accurate, the undersigned will file a supplemental Affidavit that identifies the name of any Lee County Employee, County Commissioner, or Hearing Examiner that subsequently acquires an interest in the Property.

6. Disclosure of Interest held by a Lee County Employee, County Commissioner, or Hearing Examiner.

| Name and Address | Percentage of<br>Ownership |
|------------------|----------------------------|
| <hr/>            | <hr/>                      |
| <hr/>            | <hr/>                      |
Under penalty of perjury, I declare that I have read the foregoing and the facts alleged are true to the best of my knowledge and belief.

Property Owner

Print Name

\*\*\*\*\*NOTE: NOTARY PUBLIC IS NOT REQUIRED FOR ADMINISTRATIVE APPROVALS\*\*\*\*\*  
ALL OTHER APPLICATION TYPES MUST BE NOTARIZED

STATE OF FLORIDA  
COUNTY OF LEE


The foregoing instrument was sworn to (or affirmed) and subscribed before me by means of ☒ physical presence or ☐ online notarization, on March 23rd, 2022 (date) by Dawn McMurray (name of person providing oath or affirmation), who is personally known to me or who has produced \_\_\_\_\_ (type of identification) as identification.

STAMP/SEAL

Signature of Notary Public



April 6, 2022 2:00 PM K:\2018\180004.00.22 Savanna Lakes Zoning ADD &amp; Survey\001E Survey Services\Sketch And Description\00A SD.dwg

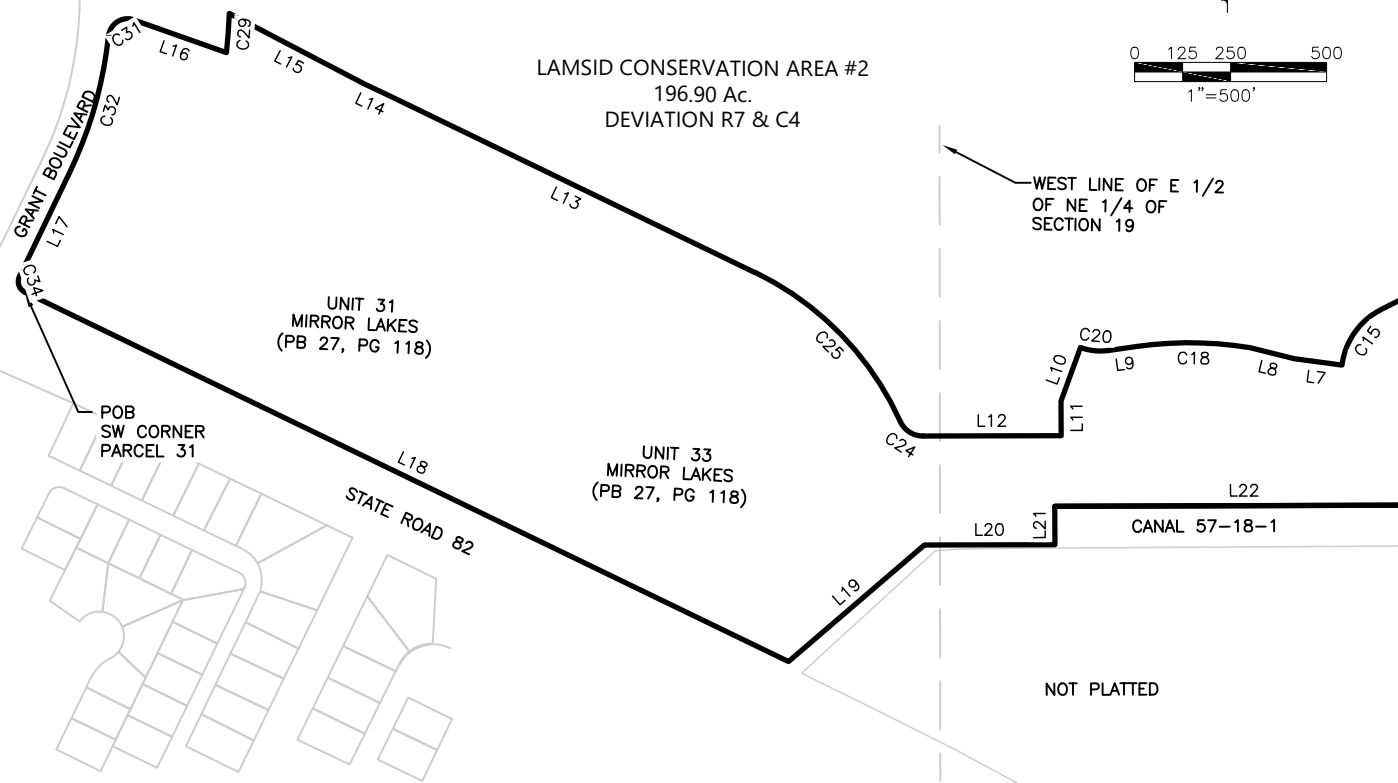
 0 125 250 500  
 1"=500'

**LEGEND**


AL = ARC LENGTH  
 CH = CHORD LENGTH  
 CB = CHORD BEARING  
 DESC. = DESCRIPTION  
 INST. = INSTRUMENT NUMBER  
 OR = OFFICIAL RECORDS BOOK  
 PG = PAGE  
 POC = POINT OF COMMENCEMENT  
 POB = POINT OF BEGINNING  
 R = RADIUS  
 PB = PLAT BOOK

**NOTES:**

- THIS SKETCH IS NOT A SURVEY.
- BEARINGS SHOWN HEREON ARE BASED ON THE PLAT OF UNIT 31 MIRROR LAKES, PLAT BOOK 27, PAGE 118, PUBLIC RECORD OF LEE COUNTY, FLORIDA, WHEREIN THE WEST LINE OF PARCEL 31 BEARS N25°48'15"E.
- THIS SKETCH DOES NOT MAKE ANY REPRESENTATION AS TO ZONING OR DEVELOPMENT RESTRICTIONS ON THE SUBJECT PARCEL.
- PARCEL CONTAINS 5,269,454 SQUARE FEET (120.97 ACRES) MORE OR LESS.



04/06/2022

NOAH J. MEDEIROS DATE  
 PROFESSIONAL SURVEYOR AND MAPPER  
 FLORIDA CERTIFICATE NO. LS 7345  
 THE SEAL APPEARING ON THIS DOCUMENT WAS  
 AUTHORIZED BY NOAH J. MEDEIROS, PSM.

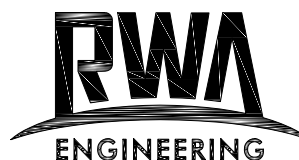 SKETCH AND DESCRIPTION FOR  
 MASTER CONCEPT PLAN


12800 University Drive, Suite 175  
 Fort Myers, Florida 33907  
 Phone: (239) 597-0575  
 Fax: (239) 597-0578  
 LB No.: 6952

| JOB NUMBER   | REVISION | SECTION | TOWNSHIP | RANGE | SCALE   | DATE     | DRAWN BY | FILE NAME | SHEET  |
|--------------|----------|---------|----------|-------|---------|----------|----------|-----------|--------|
| 180004.00.22 | ( )      | 18      | 45S      | 27E   | 1"=500' | 4/6/2022 | NJM      | 00A SD    | 1 OF 8 |

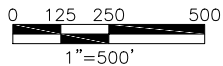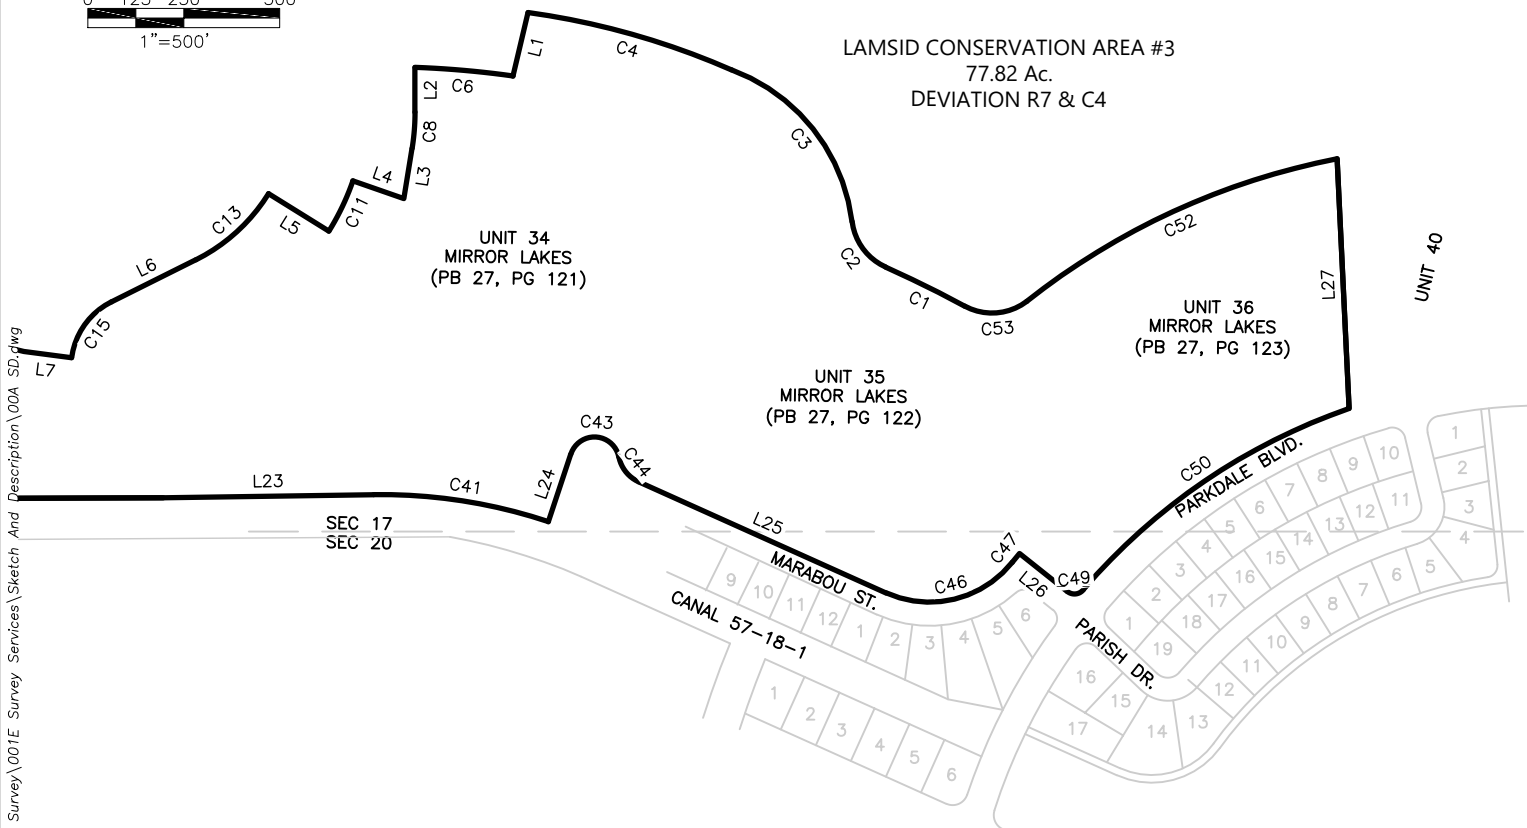

# LEGEND

|       |   |                       |
|-------|---|-----------------------|
| AL    | = | ARC LENGTH            |
| CH    | = | CHORD LENGTH          |
| CB    | = | CHORD BEARING         |
| DESC. | = | DESCRIPTION           |
| INST. | = | INSTRUMENT NUMBER     |
| OR    | = | OFFICIAL RECORDS BOOK |
| PG    | = | PAGE                  |
| POC   | = | POINT OF COMMENCEMENT |
| POB   | = | POINT OF BEGINNING    |
| R     | = | RADIUS                |
| PB    | = | PLAT BOOK             |

## SKETCH AND DESCRIPTION FOR MASTER CONCEPT PLAN



12800 University Drive, Suite 175  
Fort Myers, Florida 33907  
Phone: (239) 597-0575  
Fax: (239) 597-0578  
LB No.: 6952

| JOB NUMBER   | REVISION | SECTION | TOWNSHIP | RANGE | SCALE   | DATE     | DRAWN BY | FILE NAME | SHEET  |
|--------------|----------|---------|----------|-------|---------|----------|----------|-----------|--------|
| 180004.00.22 | ( )      | 18      | 45S      | 27E   | 1"=500' | 4/6/2022 | NJM      | 00A SD    | 2 OF 8 |

April 6, 2022 2:00 PM K:\2018\180004.00.22 Savanna Lakes Zoning ADD & Survey\001E Survey Services\Sketch And Description\00A SD.dwg

**LEGAL DESCRIPTION**

A TRACT OR PARCEL OF LAND SITUATED IN SECTIONS 17, 18, 19, AND 20, TOWNSHIP 45 SOUTH, RANGE 27 EAST, LEE COUNTY, FLORIDA. BEING MORE PARTICULARLY DESCRIBED AS FOLLOWS:

BEGINNING AT THE SOUTHWEST CORNER OF PARCEL 31, AS RECORDED IN UNIT 31 MIRROR LAKES SUBDIVISION, PLAT BOOK 27, PAGE 118 OF THE PUBLIC RECORDS OF LEE COUNTY, FLORIDA, ALSO BEING A POINT ON THE NORTH RIGHT-OF-WAY OF STATE ROAD 82 (200 FEET WIDE);

THENCE NORTHERLY 47.12 FEET ALONG THE ARC OF A TANGENTIAL CURVE TO THE RIGHT HAVING A RADIUS OF 30.00 FEET THROUGH A CENTRAL ANGLE OF 89°59'33" AND BEING SUBTENDED BY A CHORD WHICH BEARS N.19°11'58"W. FOR 42.42 FEET;

THENCE N.25°48'15"E., FOR 300.00 FEET TO A POINT OF CURVATURE;

THENCE NORTHERLY 372.23 FEET ALONG THE ARC OF A TANGENTIAL CURVE TO THE LEFT HAVING A RADIUS OF 1,077.25 FEET THROUGH A CENTRAL ANGLE OF 19°47'52" AND BEING SUBTENDED BY A CHORD WHICH BEARS N.15°54'19"E. FOR 370.38 FEET TO A POINT OF REVERSE CURVATURE;

THENCE NORTHEASTERLY 90.25 FEET ALONG THE ARC OF A REVERSE CURVE TO THE RIGHT HAVING A RADIUS OF 50.00 FEET THROUGH A CENTRAL ANGLE OF 103°25'08" AND BEING SUBTENDED BY A CHORD WHICH BEARS N.57°42'57"E. FOR 78.49 FEET;

THENCE S.70°34'15"E., FOR 255.33 FEET TO A POINT ON A CURVE;

THENCE NORTHERLY 102.26 FEET ALONG THE ARC OF A NON-TANGENTIAL CURVE TO THE LEFT HAVING A RADIUS OF 1,387.25 FEET THROUGH A CENTRAL ANGLE OF 04°13'25" AND BEING SUBTENDED BY A CHORD WHICH BEARS N.04°20'01"E. FOR 102.24 FEET;

THENCE S.62°25'57"E., FOR 396.02 FEET;

THENCE S.64°46'19"E., FOR 77.20 FEET;

THENCE S.64°11'45"E., FOR 1,052.81 FEET TO A POINT ON A CURVE;

THENCE SOUTHEASTERLY 552.43 FEET ALONG THE ARC OF A NON-TANGENTIAL CURVE TO THE RIGHT HAVING A RADIUS OF 795.00 FEET THROUGH A CENTRAL ANGLE OF 39°48'49" AND BEING SUBTENDED BY A CHORD WHICH BEARS S.44°17'22"E. FOR 541.38 FEET TO A POINT OF REVERSE CURVATURE;

THENCE SOUTHEASTERLY 74.64 FEET ALONG THE ARC OF A REVERSE CURVE TO THE LEFT HAVING A RADIUS OF 65.00 FEET THROUGH A CENTRAL ANGLE OF 65°47'35" AND BEING SUBTENDED BY A CHORD WHICH BEARS S.57°16'45"E. FOR 70.61 FEET;


THENCE N.89°49'27"E., FOR 360.00 FEET;

THENCE N.00°10'33"W., FOR 89.87 FEET;

THENCE N.19°59'16"E., FOR 148.42 FEET TO A POINT ON A CURVE;

THENCE EASTERLY 73.21 FEET ALONG THE ARC OF A NON-TANGENTIAL CURVE TO THE LEFT HAVING A RADIUS OF 150.00 FEET THROUGH A CENTRAL ANGLE OF 27°57'51" AND BEING SUBTENDED BY A CHORD WHICH BEARS S.83°59'41"E. FOR 72.49 FEET;

SKETCH AND DESCRIPTION FOR  
MASTER CONCEPT PLAN

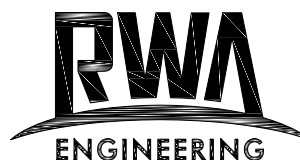

12800 University Drive, Suite 175  
Fort Myers, Florida 33907  
Phone: (239) 597-0575  
Fax: (239) 597-0578  
LB No.: 6952

| JOB NUMBER   | REVISION | SECTION | TOWNSHIP | RANGE | SCALE   | DATE     | DRAWN BY | FILE NAME | SHEET  |
|--------------|----------|---------|----------|-------|---------|----------|----------|-----------|--------|
| 180004.00.22 | ( )      | 18      | 45S      | 27E   | 1"=###' | 4/6/2022 | NJM      | 00A SD    | 3 OF 8 |

THENCE N.82°01'24"E., FOR 76.78 FEET TO A POINT OF CURVATURE;

THENCE EASTERLY 294.14 FEET ALONG THE ARC OF A TANGENTIAL CURVE TO THE RIGHT HAVING A RADIUS OF 975.59 FEET THROUGH A CENTRAL ANGLE OF 17°16'29" AND BEING SUBTENDED BY A CHORD WHICH BEARS S.89°20'21"E. FOR 293.03 FEET;

THENCE S.75°57'13"E., FOR 119.18 FEET;

THENCE S.82°29'49"E., FOR 125.00 FEET TO A POINT ON A CURVE;

THENCE NORTHEASTERLY 185.69 FEET ALONG THE ARC OF A NON-TANGENTIAL CURVE TO THE RIGHT HAVING A RADIUS OF 190.00 FEET THROUGH A CENTRAL ANGLE OF 55°59'46" AND BEING SUBTENDED BY A CHORD WHICH BEARS N.35°30'07"E. FOR 178.39 FEET;

THENCE N.63°30'00"E., FOR 246.21 FEET TO A POINT OF CURVATURE;

THENCE NORTHEASTERLY 259.12 FEET ALONG THE ARC OF A TANGENTIAL CURVE TO THE LEFT HAVING A RADIUS OF 470.00 FEET THROUGH A CENTRAL ANGLE OF 31°35'19" AND BEING SUBTENDED BY A CHORD WHICH BEARS N.47°42'20"E. FOR 255.85 FEET;

THENCE S.58°05'19"E., FOR 185.00 FEET TO A POINT ON A CURVE;

THENCE NORTHEASTERLY 145.49 FEET ALONG THE ARC OF A NON-TANGENTIAL CURVE TO THE LEFT HAVING A RADIUS OF 655.00 FEET THROUGH A CENTRAL ANGLE OF 12°43'35" AND BEING SUBTENDED BY A CHORD WHICH BEARS N.25°32'53"E. FOR 145.19 FEET;

THENCE S.70°48'54"E., FOR 140.58 FEET;

THENCE N.09°09'32"E., FOR 132.11 FEET TO A POINT OF CURVATURE;

THENCE NORTHERLY 95.00 FEET ALONG THE ARC OF A TANGENTIAL CURVE TO THE LEFT HAVING A RADIUS OF 594.24 FEET THROUGH A CENTRAL ANGLE OF 09°09'35" AND BEING SUBTENDED BY A CHORD WHICH BEARS N.04°34'44"E. FOR 94.90 FEET;

THENCE N.00°00'00"E., FOR 116.30 FEET TO A POINT ON A CURVE;

THENCE EASTERLY 256.64 FEET ALONG THE ARC OF A NON-TANGENTIAL CURVE TO THE RIGHT HAVING A RADIUS OF 2,494.39 FEET THROUGH A CENTRAL ANGLE OF 05°53'42" AND BEING SUBTENDED BY A CHORD WHICH BEARS S.84°57'59"E. FOR 256.53 FEET;


THENCE N.13°19'59"E., FOR 169.95 FEET TO A POINT ON A CURVE;

THENCE EASTERLY 552.42 FEET ALONG THE ARC OF A NON-TANGENTIAL CURVE TO THE RIGHT HAVING A RADIUS OF 1,996.44 FEET THROUGH A CENTRAL ANGLE OF 15°51'14" AND BEING SUBTENDED BY A CHORD WHICH BEARS S.74°15'20"E. FOR 550.66 FEET TO A POINT ON A CURVE;

THENCE SOUTHEASTERLY 530.25 FEET ALONG THE ARC OF A NON-TANGENTIAL CURVE TO THE RIGHT HAVING A RADIUS OF 485.00 FEET THROUGH A CENTRAL ANGLE OF 62°38'29" AND BEING SUBTENDED BY A CHORD WHICH BEARS S.38°27'44"E. FOR 504.23 FEET TO A POINT OF REVERSE CURVATURE;

THENCE SOUTHEASTERLY 153.59 FEET ALONG THE ARC OF A REVERSE CURVE TO THE LEFT HAVING A RADIUS OF 150.00 FEET THROUGH A CENTRAL ANGLE OF 58°40'01" AND BEING SUBTENDED BY A CHORD WHICH BEARS S.36°28'31"E. FOR 146.97 FEET TO A POINT OF REVERSE CURVATURE;

SKETCH AND DESCRIPTION FOR  
MASTER CONCEPT PLAN

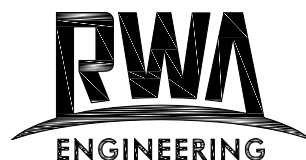

12800 University Drive, Suite 175  
Fort Myers, Florida 33907  
Phone: (239) 597-0575  
Fax: (239) 597-0578  
LB No.: 6952

| JOB NUMBER   | REVISION | SECTION | TOWNSHIP | RANGE | SCALE   | DATE     | DRAWN BY | FILE NAME | SHEET  |
|--------------|----------|---------|----------|-------|---------|----------|----------|-----------|--------|
| 180004.00.22 | ( )      | 18      | 45S      | 27E   | 1"=###' | 4/6/2022 | NJM      | 00A SD    | 4 OF 8 |

THENCE SOUTHEASTERLY 229.63 FEET ALONG THE ARC OF A REVERSE CURVE TO THE RIGHT HAVING A RADIUS OF 3,147.79 FEET THROUGH A CENTRAL ANGLE OF 04°10'47" AND BEING SUBTENDED BY A CHORD WHICH BEARS S.63°43'08"E. FOR 229.58 FEET;

THENCE EASTERLY 171.61 FEET ALONG THE ARC OF A NON-TANGENTIAL CURVE TO THE LEFT HAVING A RADIUS OF 150.00 FEET THROUGH A CENTRAL ANGLE OF 65°33'01" AND BEING SUBTENDED BY A CHORD WHICH BEARS N.85°35'45"E. FOR 162.40 FEET TO A POINT OF REVERSE CURVATURE;

THENCE NORTHEASTERLY 904.10 FEET ALONG THE ARC OF A REVERSE CURVE TO THE RIGHT HAVING A RADIUS OF 2,252.61 FEET THROUGH A CENTRAL ANGLE OF 22°59'46" AND BEING SUBTENDED BY A CHORD WHICH BEARS N.64°19'08"E. FOR 898.05 FEET;

THENCE S.02°34'40"E., FOR 668.77 FEET TO A POINT ON A CURVE;

THENCE SOUTHWESTERLY 846.42 FEET ALONG THE ARC OF A NON-TANGENTIAL CURVE TO THE LEFT HAVING A RADIUS OF 1,602.61 FEET THROUGH A CENTRAL ANGLE OF 30°15'39" AND BEING SUBTENDED BY A CHORD WHICH BEARS S.55°44'32"W. FOR 836.62 FEET TO A POINT ON A CURVE;

THENCE WESTERLY 47.61 FEET ALONG THE ARC OF A NON-TANGENTIAL CURVE TO THE RIGHT HAVING A RADIUS OF 30.00 FEET THROUGH A CENTRAL ANGLE OF 90°55'42" AND BEING SUBTENDED BY A CHORD WHICH BEARS S.83°03'29"W. FOR 42.77 FEET;

THENCE N.51°28'40"W., FOR 158.73 FEET TO A POINT ON A CURVE;

THENCE SOUTHWESTERLY 30.35 FEET ALONG THE ARC OF A NON-TANGENTIAL CURVE TO THE LEFT HAVING A RADIUS OF 1,787.61 FEET THROUGH A CENTRAL ANGLE OF 00°58'22" AND BEING SUBTENDED BY A CHORD WHICH BEARS S.39°04'12"W. FOR 30.35 FEET TO A POINT OF REVERSE CURVATURE;

THENCE WESTERLY 363.89 FEET ALONG THE ARC OF A REVERSE CURVE TO THE RIGHT HAVING A RADIUS OF 275.76 FEET THROUGH A CENTRAL ANGLE OF 75°36'25" AND BEING SUBTENDED BY A CHORD WHICH BEARS S.76°23'14"W. FOR 338.06 FEET;

THENCE N.65°48'34"W., FOR 706.59 FEET TO A POINT OF CURVATURE;

THENCE NORTHWESTERLY 85.28 FEET ALONG THE ARC OF A TANGENTIAL CURVE TO THE RIGHT HAVING A RADIUS OF 90.00 FEET THROUGH A CENTRAL ANGLE OF 54°17'25" AND BEING SUBTENDED BY A CHORD WHICH BEARS N.38°39'51"W. FOR 82.12 FEET TO A POINT OF REVERSE CURVATURE;

THENCE WESTERLY 170.28 FEET ALONG THE ARC OF A REVERSE CURVE TO THE LEFT HAVING A RADIUS OF 65.00 FEET THROUGH A CENTRAL ANGLE OF 150°05'54" AND BEING SUBTENDED BY A CHORD WHICH BEARS N.86°34'06"W. FOR 125.60 FEET;

THENCE S.18°22'57"W., FOR 185.00 FEET TO A POINT ON A CURVE;

THENCE WESTERLY 462.59 FEET ALONG THE ARC OF A NON-TANGENTIAL CURVE TO THE LEFT HAVING A RADIUS OF 1,379.39 FEET THROUGH A CENTRAL ANGLE OF 19°12'53" AND BEING SUBTENDED BY A CHORD WHICH BEARS N.81°13'30"W. FOR 460.43 FEET;

SKETCH AND DESCRIPTION FOR  
MASTER CONCEPT PLAN



12800 University Drive, Suite 175  
Fort Myers, Florida 33907  
Phone: (239) 597-0575  
Fax: (239) 597-0578  
LB No.: 6952

| JOB NUMBER   | REVISION | SECTION | TOWNSHIP | RANGE | SCALE   | DATE     | DRAWN BY | FILE NAME | SHEET  |
|--------------|----------|---------|----------|-------|---------|----------|----------|-----------|--------|
| 180004.00.22 | ( )      | 18      | 45S      | 27E   | 1"=###' | 4/6/2022 | NJM      | 00A SD    | 5 OF 8 |

THENCE S.89°10'03"W., FOR 547.35 FEET;

THENCE S.89°49'27"W., FOR 987.29 FEET;

THENCE S.00°10'33"E., FOR 100.00 FEET;


THENCE S.89°49'27"W., FOR 339.70 FEET;

THENCE S.49°25'17"W., FOR 466.04 FEET;

THENCE N.64°11'45"W., FOR 2,209.41 FEET TO THE POINT OF BEGINNING OF THE  
PARCEL DESCRIBED HEREIN;

CONTAINING 5,259,762 SQUARE FEET OR 120.75 ACRES, MORE OR LESS.

SKETCH AND DESCRIPTION FOR  
MASTER CONCEPT PLAN

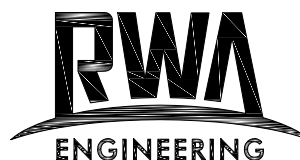

12800 University Drive, Suite 175  
Fort Myers, Florida 33907  
Phone: (239) 597-0575  
Fax: (239) 597-0578  
LB No.: 6952

| JOB NUMBER   | REVISION | SECTION | TOWNSHIP | RANGE | SCALE   | DATE     | DRAWN BY | FILE NAME | SHEET  |
|--------------|----------|---------|----------|-------|---------|----------|----------|-----------|--------|
| 180004.00.22 | ( )      | 18      | 45S      | 27E   | 1"=###' | 4/6/2022 | NJM      | 00A SD    | 6 OF 8 |

| LINE TABLE |             |         |
|------------|-------------|---------|
| LINE       | BEARING     | LENGTH  |
| L1         | N13°19'59"E | 169.95' |
| L2         | N00°00'00"E | 116.30' |
| L3         | N09°09'32"E | 132.11' |
| L4         | S70°48'54"E | 140.58' |
| L5         | S58°05'19"E | 185.00' |
| L6         | N63°30'00"E | 246.21' |

| LINE TABLE |             |         |
|------------|-------------|---------|
| LINE       | BEARING     | LENGTH  |
| L7         | S82°29'49"E | 125.00' |
| L8         | S75°57'13"E | 119.18' |
| L9         | N82°01'24"E | 76.78'  |
| L10        | N19°59'16"E | 148.42' |
| L11        | N00°10'33"W | 89.87'  |
| L12        | N89°49'27"E | 360.00' |

| LINE TABLE |             |          |
|------------|-------------|----------|
| LINE       | BEARING     | LENGTH   |
| L13        | S64°11'45"E | 1052.81' |
| L14        | S64°46'19"E | 77.20'   |
| L15        | S62°25'57"E | 396.02'  |
| L16        | S70°34'15"E | 255.33'  |
| L17        | N25°48'15"E | 300.00'  |
| L18        | N64°11'45"W | 2209.41' |


| LINE TABLE |             |         |
|------------|-------------|---------|
| LINE       | BEARING     | LENGTH  |
| L19        | S49°25'17"W | 466.04' |
| L20        | S89°49'27"W | 339.70' |
| L21        | S00°10'33"E | 100.00' |
| L22        | S89°49'27"W | 987.29' |
| L23        | S89°10'03"W | 547.35' |
| L24        | S18°22'57"W | 185.00' |

| LINE TABLE |             |         |
|------------|-------------|---------|
| LINE       | BEARING     | LENGTH  |
| L25        | N65°48'34"W | 706.59' |
| L26        | N51°28'40"W | 158.73' |
| L27        | S02°44'43"E | 650.73' |

| CURVE TABLE |         |          |           |               |         |
|-------------|---------|----------|-----------|---------------|---------|
| CURVE       | LENGTH  | RADIUS   | DELTA     | CHORD BEARING | CHORD   |
| C1          | 229.63' | 3147.79' | 4°10'47"  | S63°43'08"E   | 229.58' |
| C2          | 153.59' | 150.00'  | 58°40'01" | S36°28'31"E   | 146.97' |
| C3          | 530.25' | 485.00'  | 62°38'29" | S38°27'44"E   | 504.23' |
| C4          | 552.42' | 1996.44' | 15°51'14" | S74°15'20"E   | 550.66' |
| C6          | 256.64' | 2494.39' | 5°53'42"  | S84°57'59"E   | 256.53' |
| C8          | 95.00'  | 594.24'  | 9°09'35"  | N04°34'44"E   | 94.90'  |

| CURVE TABLE |         |         |           |               |         |
|-------------|---------|---------|-----------|---------------|---------|
| CURVE       | LENGTH  | RADIUS  | DELTA     | CHORD BEARING | CHORD   |
| C11         | 145.49' | 655.00' | 12°43'35" | N25°32'53"E   | 145.19' |
| C13         | 259.12' | 470.00' | 31°35'19" | N47°42'20"E   | 255.85' |
| C15         | 185.69' | 190.00' | 55°59'46" | N35°30'07"E   | 178.39' |
| C18         | 294.14' | 975.59' | 17°16'29" | S89°20'21"E   | 293.03' |
| C20         | 73.21'  | 150.00' | 27°57'51" | S83°59'41"E   | 72.49'  |
| C24         | 74.64'  | 65.00'  | 65°47'35" | S57°16'45"E   | 70.61'  |

SKETCH AND DESCRIPTION FOR  
MASTER CONCEPT PLAN

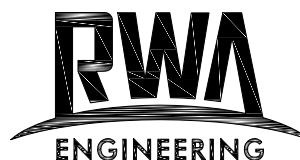

12800 University Drive, Suite 175  
Fort Myers, Florida 33907  
Phone: (239) 597-0575  
Fax: (239) 597-0578  
LB No.: 6952

| JOB NUMBER   | REVISION | SECTION | TOWNSHIP | RANGE | SCALE   | DATE     | DRAWN BY | FILE NAME | SHEET  |
|--------------|----------|---------|----------|-------|---------|----------|----------|-----------|--------|
| 180004.00.22 | ( )      | 18      | 45S      | 27E   | 1"=###' | 4/6/2022 | NJM      | 00A SD    | 7 OF 8 |

| CURVE TABLE |         |          |            |               |         |
|-------------|---------|----------|------------|---------------|---------|
| CURVE       | LENGTH  | RADIUS   | DELTA      | CHORD BEARING | CHORD   |
| C25         | 552.43' | 795.00'  | 39°48'49"  | S44°17'22"E   | 541.38' |
| C29         | 102.26' | 1387.25' | 4°13'25"   | N04°20'01"E   | 102.24' |
| C31         | 90.25'  | 50.00'   | 103°25'08" | N57°42'57"E   | 78.49'  |
| C32         | 372.23' | 1077.25' | 19°47'52"  | N15°54'19"E   | 370.38' |
| C34         | 47.12'  | 30.00'   | 89°59'33"  | N19°11'58"W   | 42.42'  |
| C41         | 462.59' | 1379.39' | 19°12'53"  | N81°13'30"W   | 460.43' |

| CURVE TABLE |         |          |            |               |         |
|-------------|---------|----------|------------|---------------|---------|
| CURVE       | LENGTH  | RADIUS   | DELTA      | CHORD BEARING | CHORD   |
| C43         | 170.28' | 65.00'   | 150°05'54" | N86°34'06"W   | 125.60' |
| C44         | 85.28'  | 90.00'   | 54°17'25"  | N38°39'51"W   | 82.12'  |
| C46         | 363.89' | 275.76'  | 75°36'25"  | S76°23'14"W   | 338.06' |
| C47         | 30.35'  | 1787.61' | 0°58'22"   | S39°04'12"W   | 30.35'  |
| C49         | 47.61'  | 30.00'   | 90°55'42"  | S83°03'29"W   | 42.77'  |
| C50         | 846.42' | 1602.61' | 30°15'39"  | S55°44'32"W   | 836.62' |

| CURVE TABLE |         |          |           |               |         |
|-------------|---------|----------|-----------|---------------|---------|
| CURVE       | LENGTH  | RADIUS   | DELTA     | CHORD BEARING | CHORD   |
| C52         | 897.82' | 1884.89' | 27°17'29" | N65°20'24"E   | 889.36' |
| C53         | 171.61' | 150.00'  | 65°33'01" | N85°35'45"E   | 162.40' |

SKETCH AND DESCRIPTION FOR  
MASTER CONCEPT PLAN



12800 University Drive, Suite 175  
Fort Myers, Florida 33907  
Phone: (239) 597-0575  
Fax: (239) 597-0578  
LB No.: 6952

| JOB NUMBER   | REVISION | SECTION | TOWNSHIP | RANGE | SCALE   | DATE     | DRAWN BY | FILE NAME | SHEET  |
|--------------|----------|---------|----------|-------|---------|----------|----------|-----------|--------|
| 180004.00.22 | ( )      | 18      | 45S      | 27E   | 1"=###' | 4/6/2022 | NJM      | 00A SD    | 8 OF 8 |