
DCI2023-00033 Lee County ePlan

Exhibit A

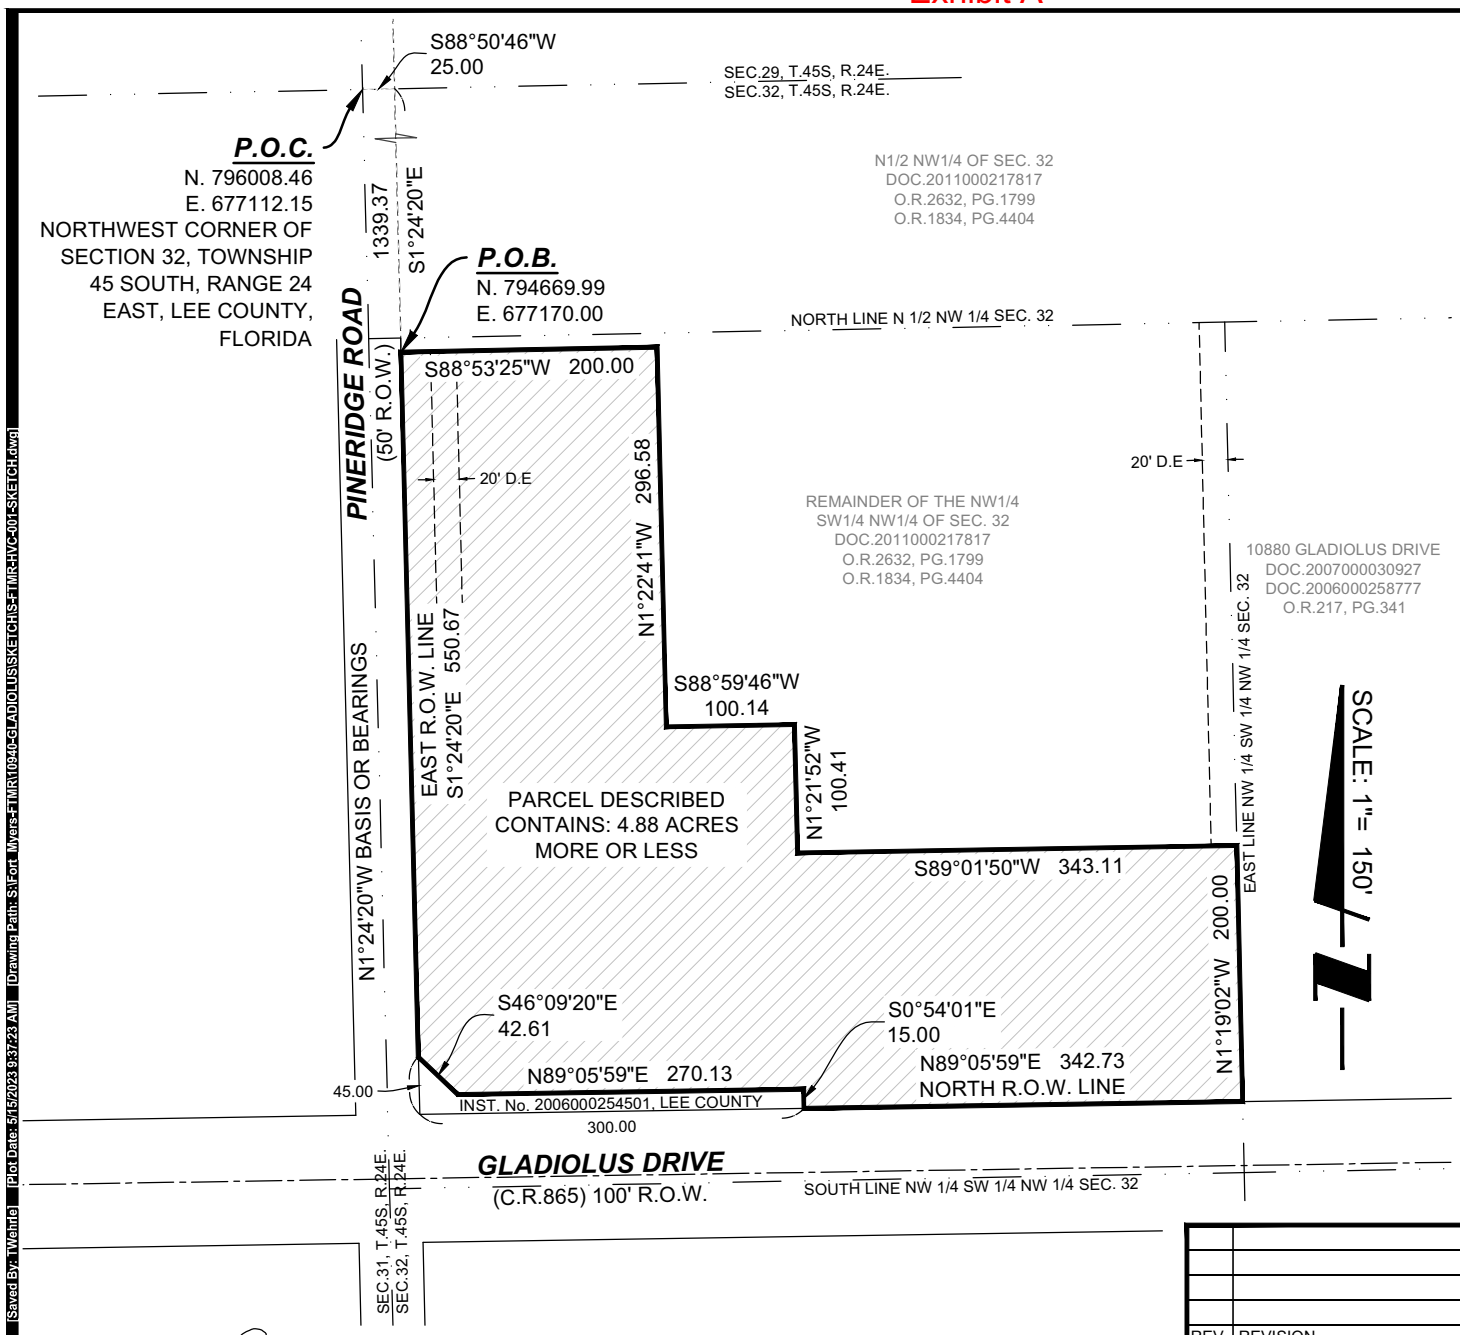

PENINSULA ENGINEERING
2600 GOLDEN GATE PARKWAY
NAPLES, FLORIDA 34105
PHONE: 239.403.6700 FAX: 239.261.1797
EMAIL: INFO@PEN-ENG.COM
WEBSITE: WWW.PEN-ENG.COM

- CERTIFICATE OF AUTHORIZATION #LB- 8479
- NOT VALID WITHOUT THE SIGNATURE OF A FLORIDA LICENSED SURVEYOR AND MAPPER.
- NO OTHER PERSON OR ENTITY MAY RELY UPON THIS EXHIBIT.
- THIS EXHIBIT IS ONLY FOR THE LANDS AS DESCRIBED. IT IS NOT A CERTIFICATE OF TITLE, ZONING, EASEMENTS OR FREEDOM OF ENCUMBRANCES.

GENERAL NOTES:

- BEARINGS ARE BASED ON THE WEST LINE OF THE NW 1/4 SW 1/4 NW 1/4 SEC. 32 BEING NORTH 01°24'20"WEST.
- THIS SKETCH MAY HAVE BEEN REDUCED
- SEE ATTACHMENT FOR FULL LEGAL DESCRIPTION
- COORDINATES SHOWN ARE IN FL-WEST ZONE (NAD83)

LEGEND:
INST. No. = INSTRUMENT NUMBER
P.O.C. = POINT OF COMMENCEMENT
P.O.B.=POINT OF BEGINNING
PB=P.B.=PLAT BOOK
OR=O.R.=OFFICIAL RECORDS
PG=PG.=PAGE
P.U.E. = PUBLIC UTILITY EASEMENT

REVIEWED
DCI2023-00033
Rick Burris, Principal Planner
Lee County DCD/Planning
11/13/2023

REV.	REVISION

Date: MAY 12TH, 2023
Horizontal Scale: 1-150
Fieldbook/Page:
Fieldwork by:
Drawn by: TFW

APPROVED:

LANCE T MILLER, P.S.M. #LS5627

TITLE:

SKETCH OF DESCRIPTION

OF PART OF SECTION 32, TOWNSHIP 45 SOUTH, RANGE 24 EAST, LEE COUNTY, FLORIDA

PENINSULA ENGINEERING

CLIENT: PENINSULA ENGINEERING

PROJECT NO. P-HVC-001

SHEET #: SK - 01

DRAWING NO.: S-FTMR-HVC-001-SKETCH.dwg

[Save Date: 5/15/2023 9:35:23 AM] [Saved By: aWendle] [Plot Date: 5/15/2023 9:37:23 AM] [Drawing Path: S:\Fort_Myers-FTMR\10940-GLADIOLUS\SKETCHES-FTMR-HVC-001-SKETCH.dwg]

DCI2023-00033 Lee County ePlan

LEGAL DESCRIPTION

OF PART OF SECTION 32, TOWNSHIP 45 SOUTH, RANGE 24 EAST,
LEE COUNTY, FLORIDA.

COMMENCING AT THE NORTHWEST CORNER OF SECTION 32, TOWNSHIP 45 SOUTH, RANGE 24 EAST, LEE COUNTY, FLORIDA;
THENCE ALONG THE NORTH LINE OF SAID SECTION 32 NORTH 88°50'46" EAST 25.00 FEET TO THE INTERSECTION WITH THE EAST RIGHT OF WAY LINE OF PINERIDGE ROAD BEING A FIFTY FOOT WIDE ROAD CENTERED ON THE WEST LINE OF SAID SECTION 32;
THENCE ALONG SAID EAST RIGHT OF WAY LINE SOUTH 01°24'20" EAST 1,339.37 FEET TO THE POINT OF BEGINNING;
THENCE LEAVING SAID LINE NORTH 88°53'25" EAST 200.00 FEET;
THENCE SOUTH 01°22'41" EAST 296.58 FEET;
THENCE NORTH 88°59'46" EAST 100.14 FEET;
THENCE SOUTH 01°21'52" EAST 100.41 FEET;
THENCE NORTH 89°01'50" EAST 343.11 FEET;
THENCE SOUTH 01°19'02" EAST 200.00 FEET TO A POINT ON THE NORTH RIGHT OF WAY LINE OF COUNTY ROAD 865 KNOWN AS GLADIOLUS DRIVE;
THENCE ALONG SAID NORTH RIGHT OF WAY LINE SOUTH 89°05'59" WEST 342.73 FEET TO THE SOUTHEAST CORNER OF A PARCEL OF LAND AS DESCRIBED IN INSTRUMENT NUMBER 2006000254501 OF THE OFFICIAL RECORDS OF LEE COUNTY, FLORIDA;
THENCE ALONG SAID PARCEL OF LAND FOR THE FOLLOWING THREE (3) DESCRIBED COURSES:

1. NORTH 00°54'01" WEST 15.00 FEET;
2. SOUTH 89°05'59" WEST 270.13 FEET;
3. NORTH 46°09'20" WEST 42.61 FEET TO A POINT ON THE AFOREMENTIONED EAST RIGHT OF WAY LINE;

THENCE ALONG SAID EAST RIGHT OF WAY LINE NORTH 01°24'20" WEST 550.67 FEET TO THE POINT OF BEGINNING.

CONTAINING 4.88 ACRES MORE OR LESS.
SUBJECT TO EASEMENTS AND RESTRICTIONS OF RECORD.
BEARINGS ARE BASED ON THE WEST LINE OF THE NW 1/4 SW 1/4 NW 1/4 SEC. 32 BEING NORTH 01°24'20"WEST.

LANCE T MILLER, P.S.M. #LS5627
CERTIFICATE OF AUTHORIZATION #LB-8479

MAY 12TH, 2023
DATE OF SURVEY

REFERENCE: S:\Fort_Myers-FTMR\10940-GLADIOLUS\SKETCH\S-FTMR-HVC-001-SKETCH.dwg

REVIEWED
DCI2023-00033
Rick Burris, Principal Planner
Lee County DCD/Planning
11/13/2023