


STREET ADDRESS

11010 STRINGFELLOW ROAD
BOKEELIA, FL 33922

STRAP NUMBER


21-44-22-00-00012.0000

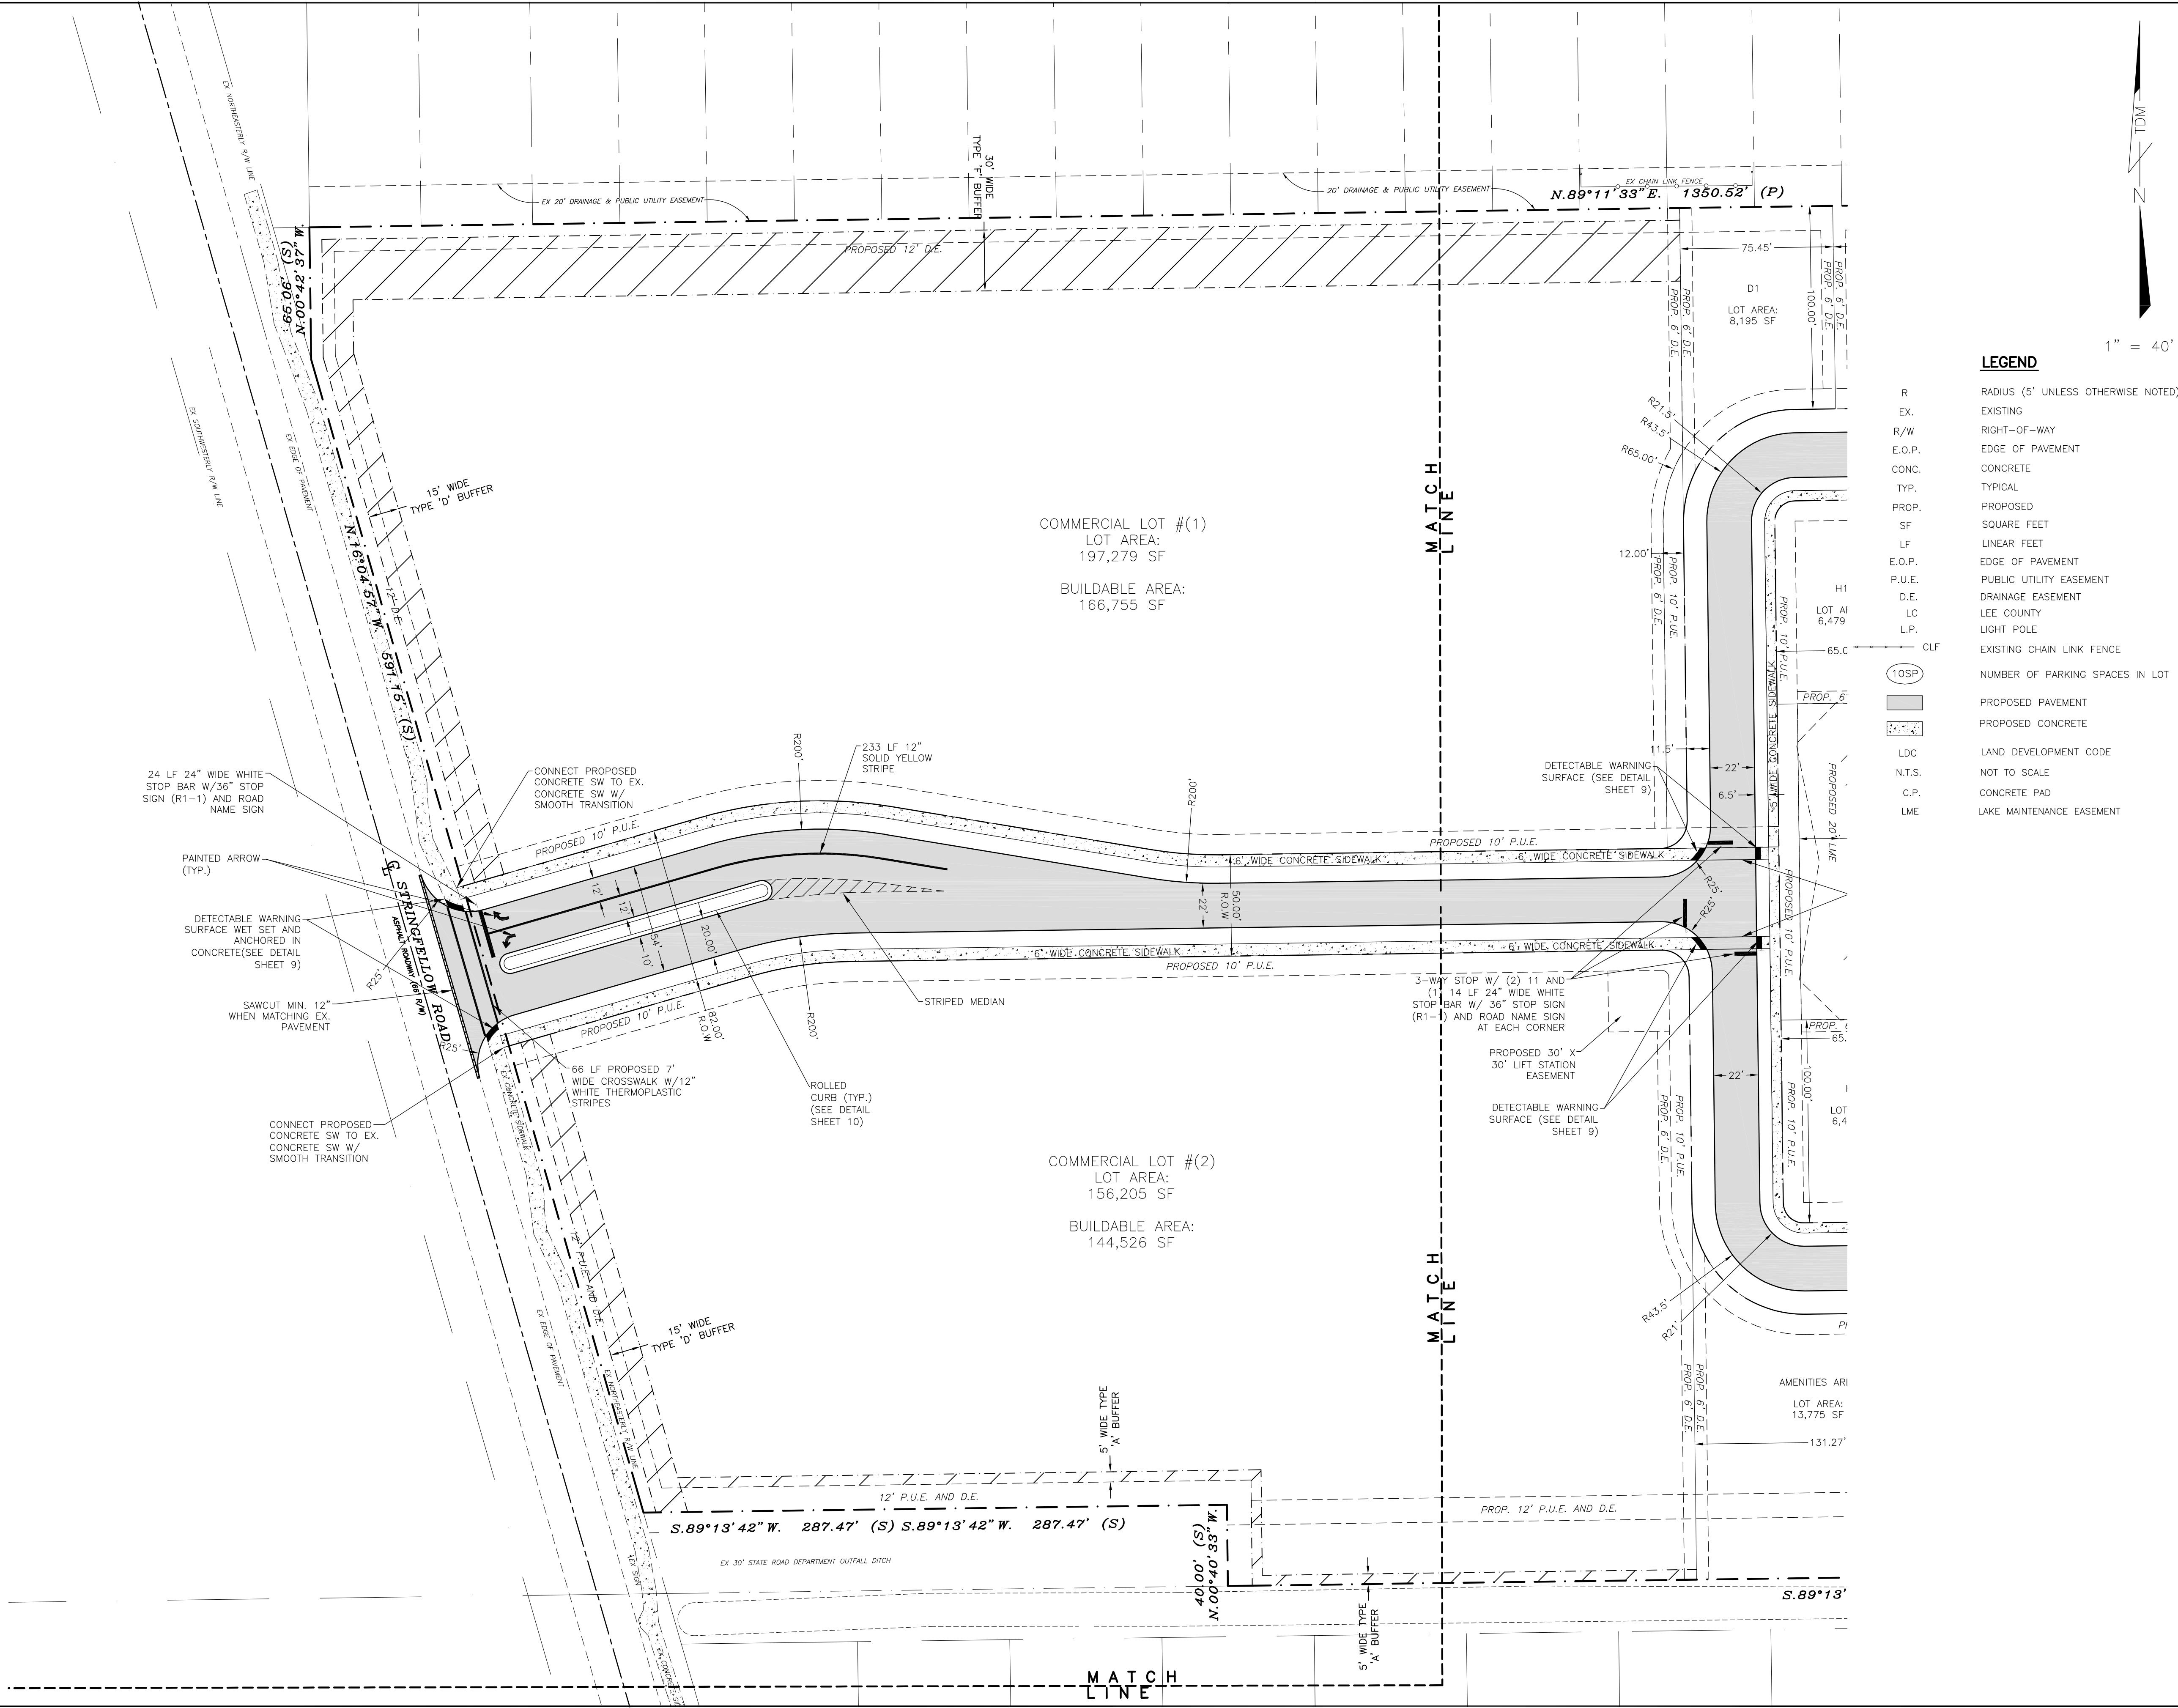

11010 STRINGFELLOW ROAD

SITE DIMENSION PLAN

Civil Engineering
and
Planning

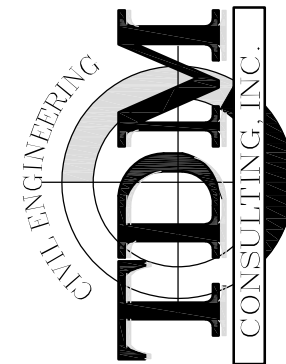

1520 Royal Palm Square
Boulevard, Suite 100
Fort Myers, FL 33919
Phone: (239) 433-4221
Cert. of Authorization # 29086

Digitally signed
by Thomas D.
Martin



Date:
2024.09.24
10:32:27 -04'00'

DATE:
Dean Martin, P.E.
Florida #52022

This form has been digitally signed and sealed by Dean Martin on the
code adjacent to the seal. Printed copies of this document are not
considered signed and sealed for electronic copies.

SHEET #

6 of 28


SCALE: 1" = 40'

STREET ADDRESS

11010 STRINGFELLOW ROAD
BOKEELIA, FL 33922

STRAP NUMBER

21-44-22-00-00012.0000

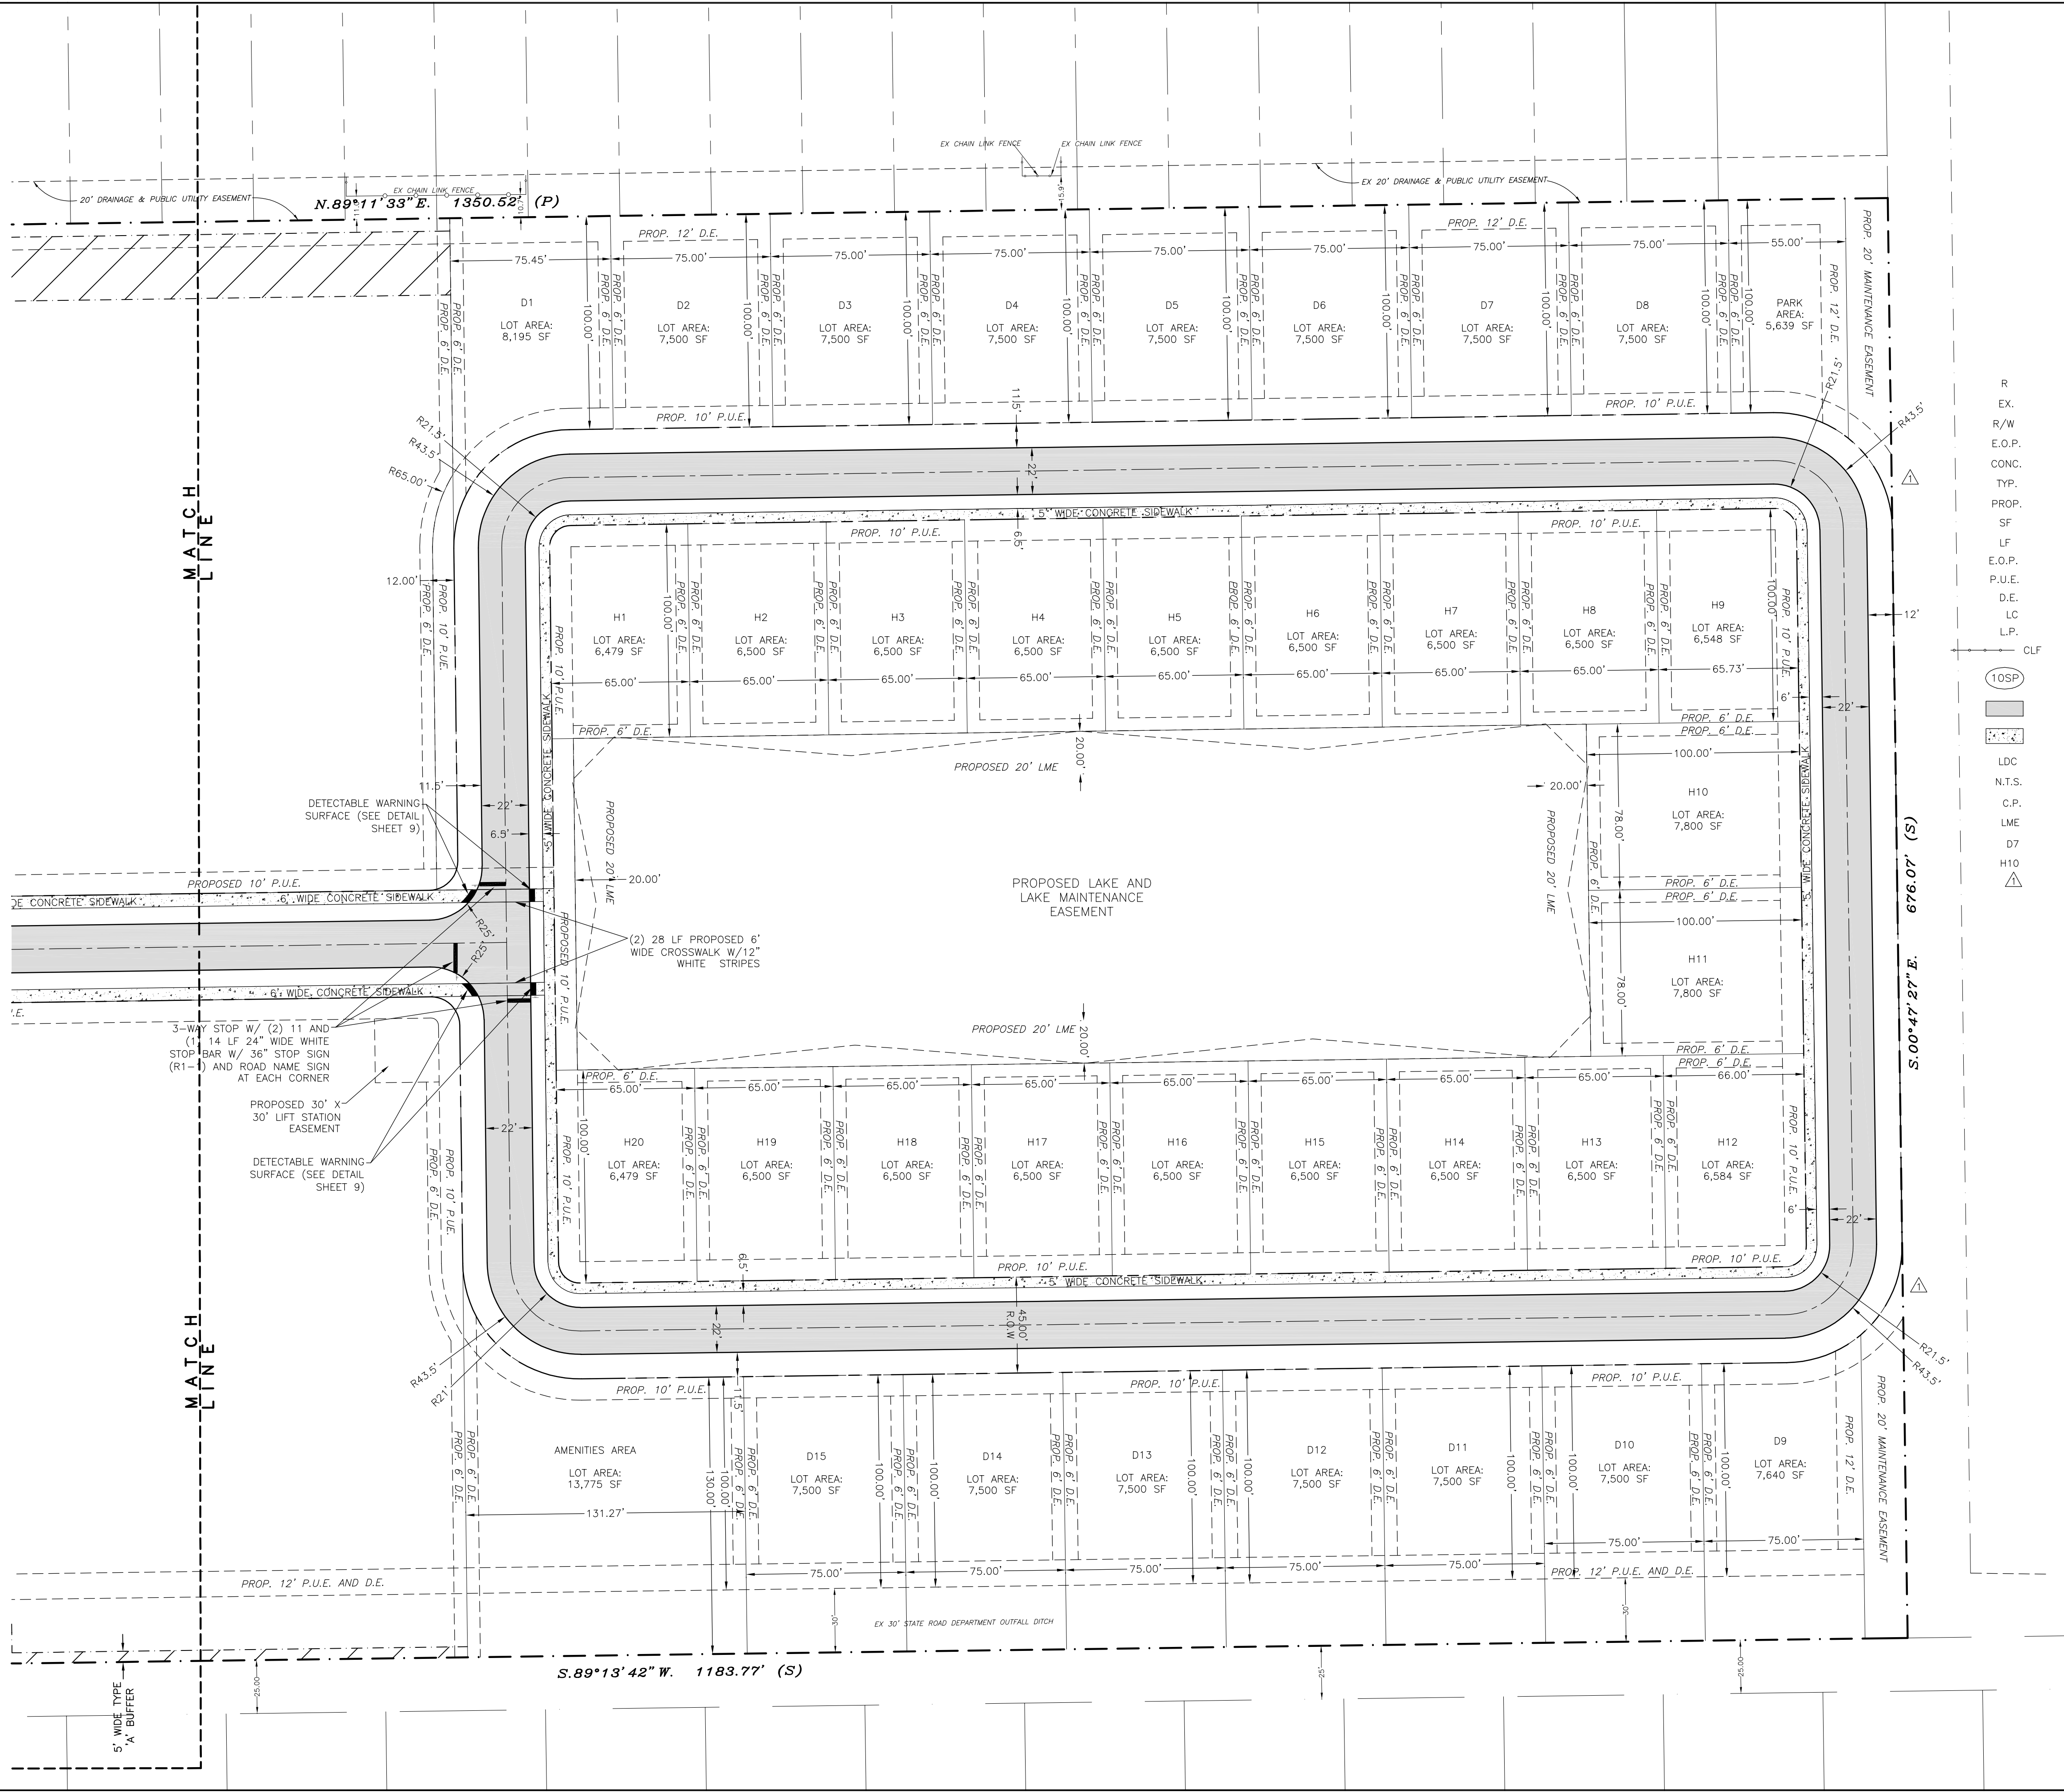


LEGEND

- 1" = 40'
- R. RADIUS (5' UNLESS OTHERWISE NOTED)
 - EX. EXISTING
 - R/W. RIGHT-OF-WAY
 - E.O.P. EDGE OF PAVEMENT
 - CONC. CONCRETE
 - TYP. TYPICAL
 - PROP. PROPOSED
 - SF. SQUARE FEET
 - LF. LINEAR FEET
 - E.O.P. EDGE OF PAVEMENT
 - P.U.E. PUBLIC UTILITY EASEMENT
 - D.E. DRAINAGE EASEMENT
 - LC. LEE COUNTY
 - L.P. LIGHT POLE
 - EXISTING CHAIN LINK FENCE
 - 10SP. NUMBER OF PARKING SPACES IN LOT
 - PROPOSED PAVEMENT
 - PROPOSED CONCRETE
 - LDC. LAND DEVELOPMENT CODE
 - N.T.S. NOT TO SCALE
 - C.P. CONCRETE PAD
 - LME. LAKE MAINTENANCE EASEMENT
 - D7. DUPLEX LOT 7
 - H10. HOME LOT 10
 - DEVIATION

11010 STRINGFELLOW ROAD

SITE DIMENSION PLAN

Civil Engineering and Planning

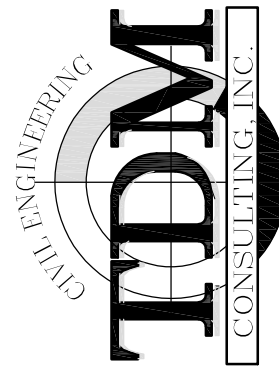

1520 Royal Palm Square
Boulevard, Suite 100
Fort Myers, FL 33919
Phone: (239) 433-4221
Cert. of Authorization # 29086

Digitally signed by Thomas D. Martin

Date: 2024.09.24 10:33:02 -0400

DATE: 2024.09.24

Dean Martin, P.E.
Florida #52022

This form has been digitally signed and sealed by Dean Martin on the code adjacent to the seal. Printed copies of this document are not considered signed and sealed for electronic copies.

7 of 28

SCALE: 1" = 40'