


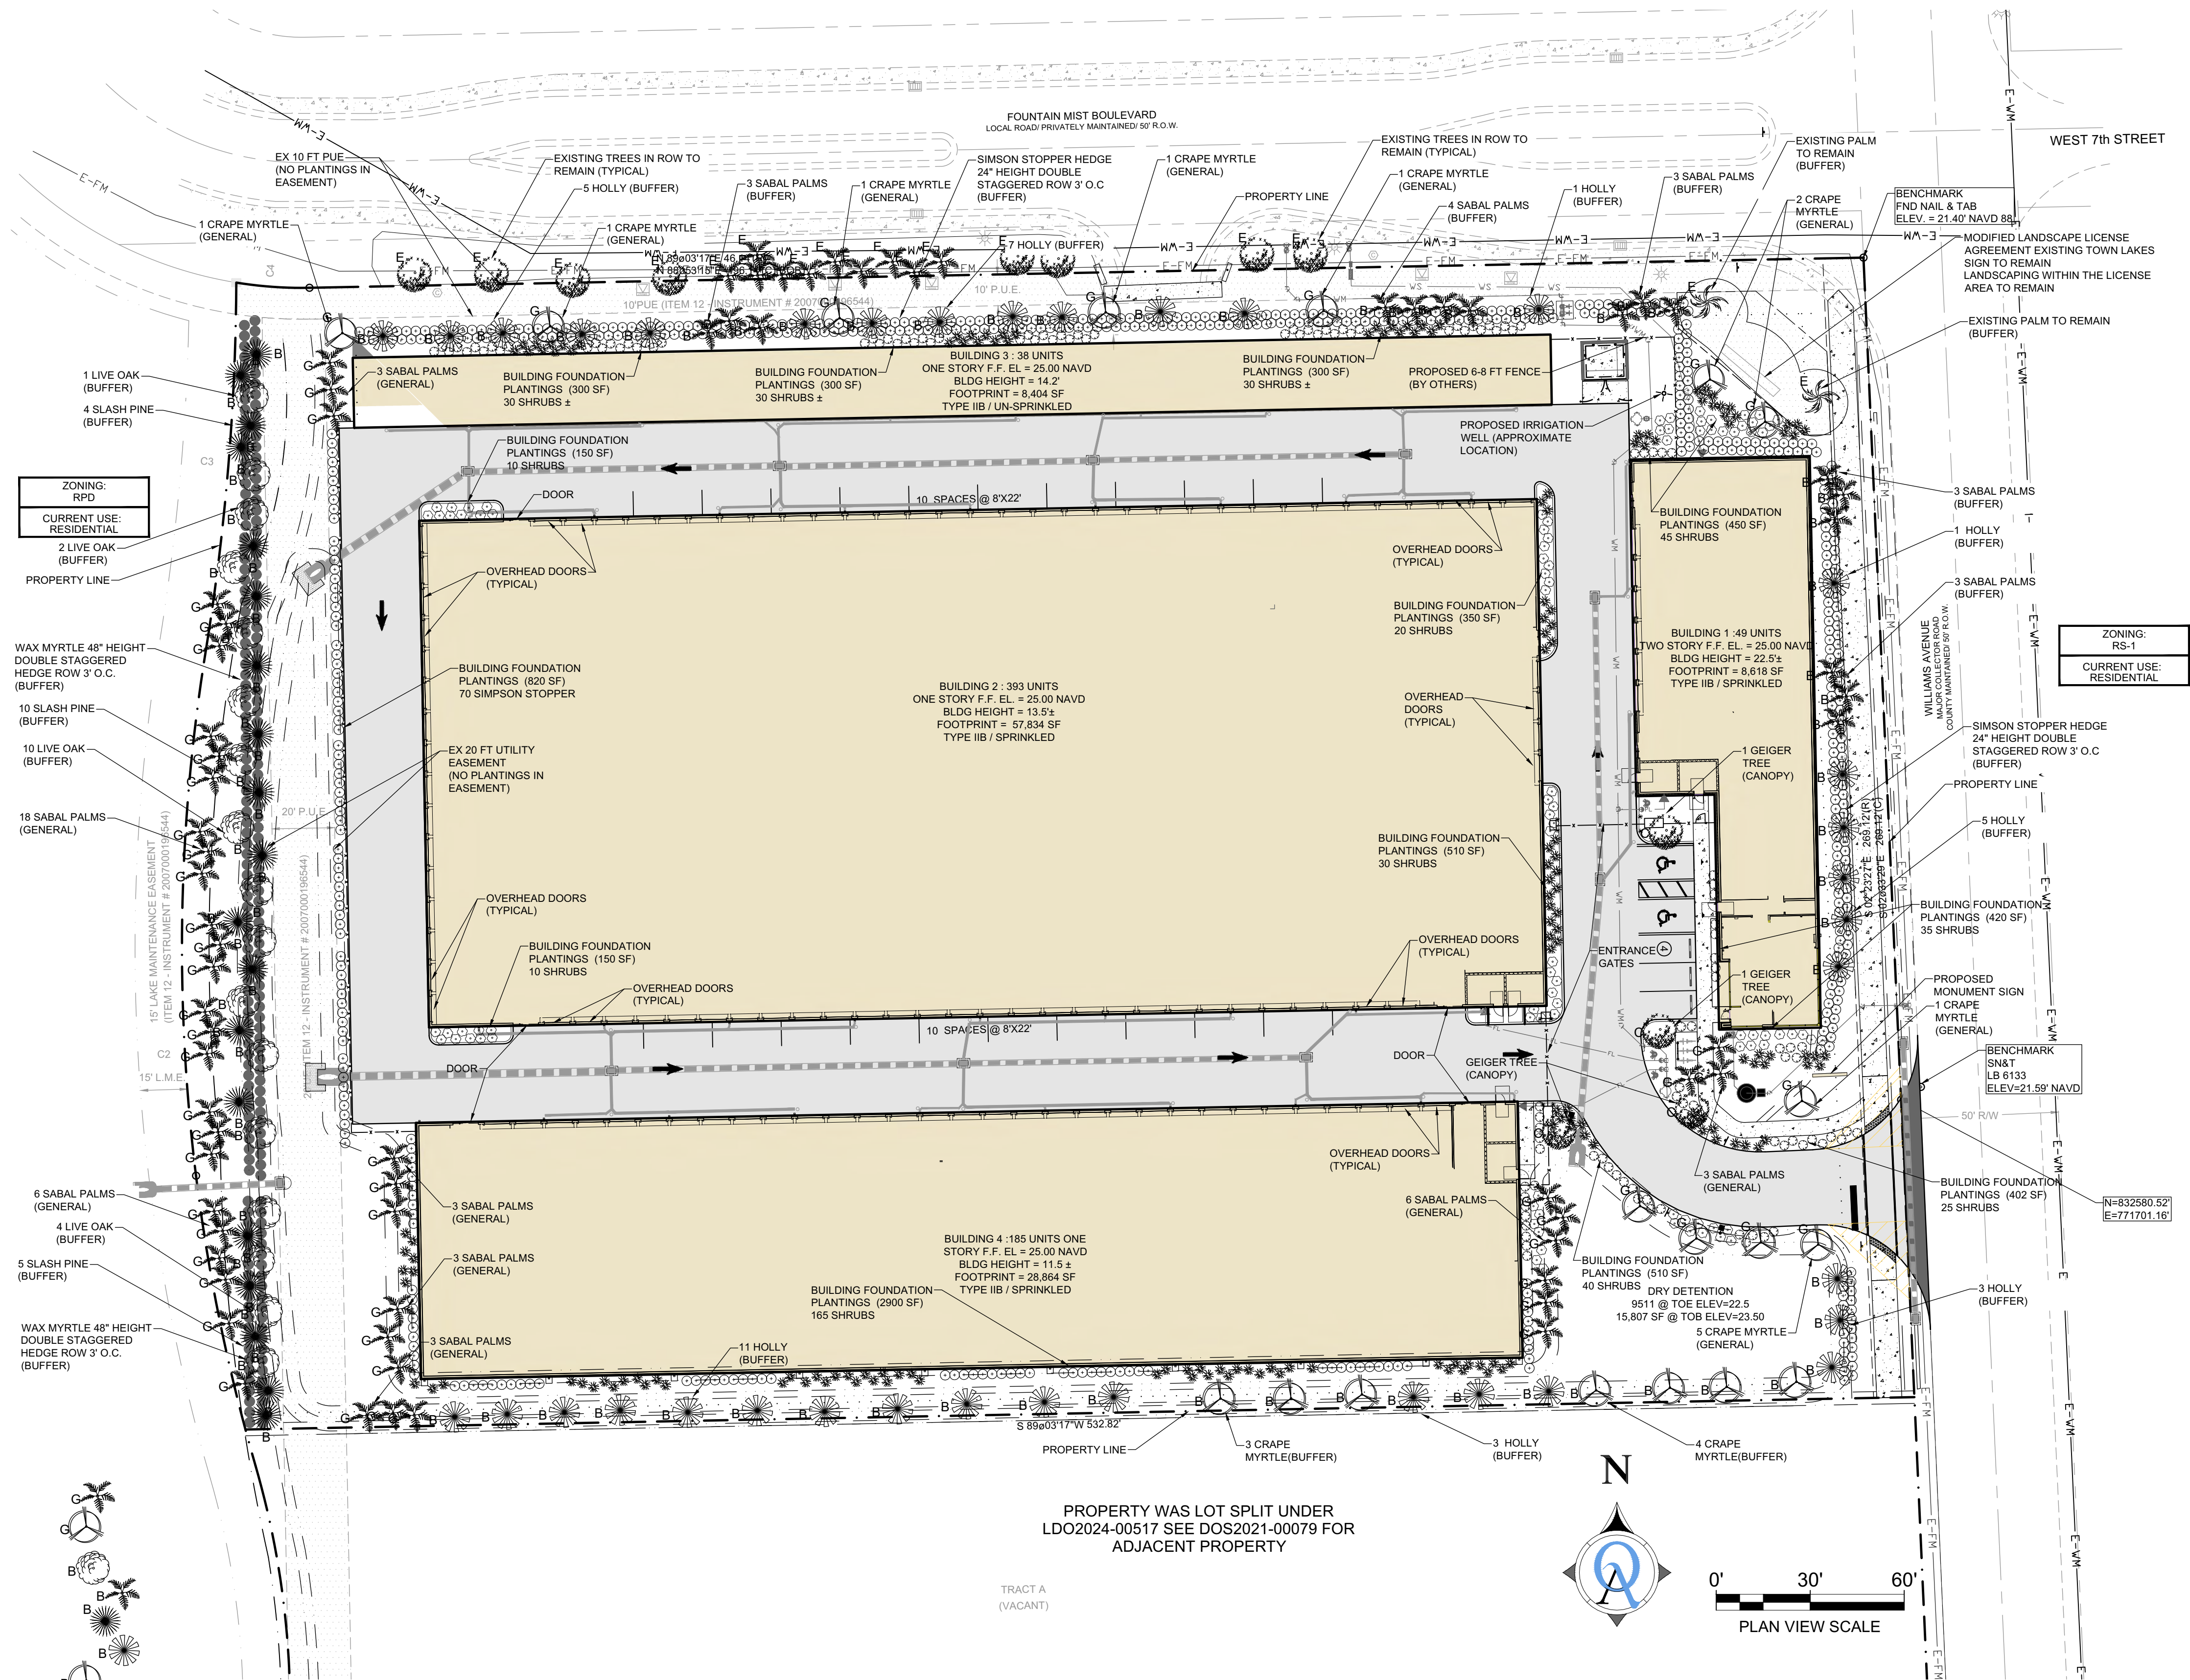

LANDSCAPING PLAN		DATE
RE		08/15
2	PER DO 2ND REVIEW	12/6/2024
1	PER DO 1ST REVIEW COMMENTS	09/26/2024
REV		

ARCLAND SELF STORAGE
LANDSCAPING PLAN
619/625 WILLIAMS AVE LEHIGH ACRES 33972
LEE COUNTY, FLORIDA

Quattrone & Associates, Inc.
Engineers, Planners, & Development Consultants
4301 Venetia Shoemaker Blvd - Fort Myers, Florida 33916 - 239-936-5222
Certificate of Authorization Number: 9465

VALID ONLY WITH STAMPED SEAL
SAVED BY: mich
SAVED ON: 12/10/24

SHEET
LS-01
01 OF 02

