


TOWNLAKES CPD AMENDMENT


LOCATED IN SECTION 30, TOWNSHIP 44-S, RANGE 27-E, LEE COUNTY, FLORIDA

MASTER CONCEPT PLAN 1 OF 2

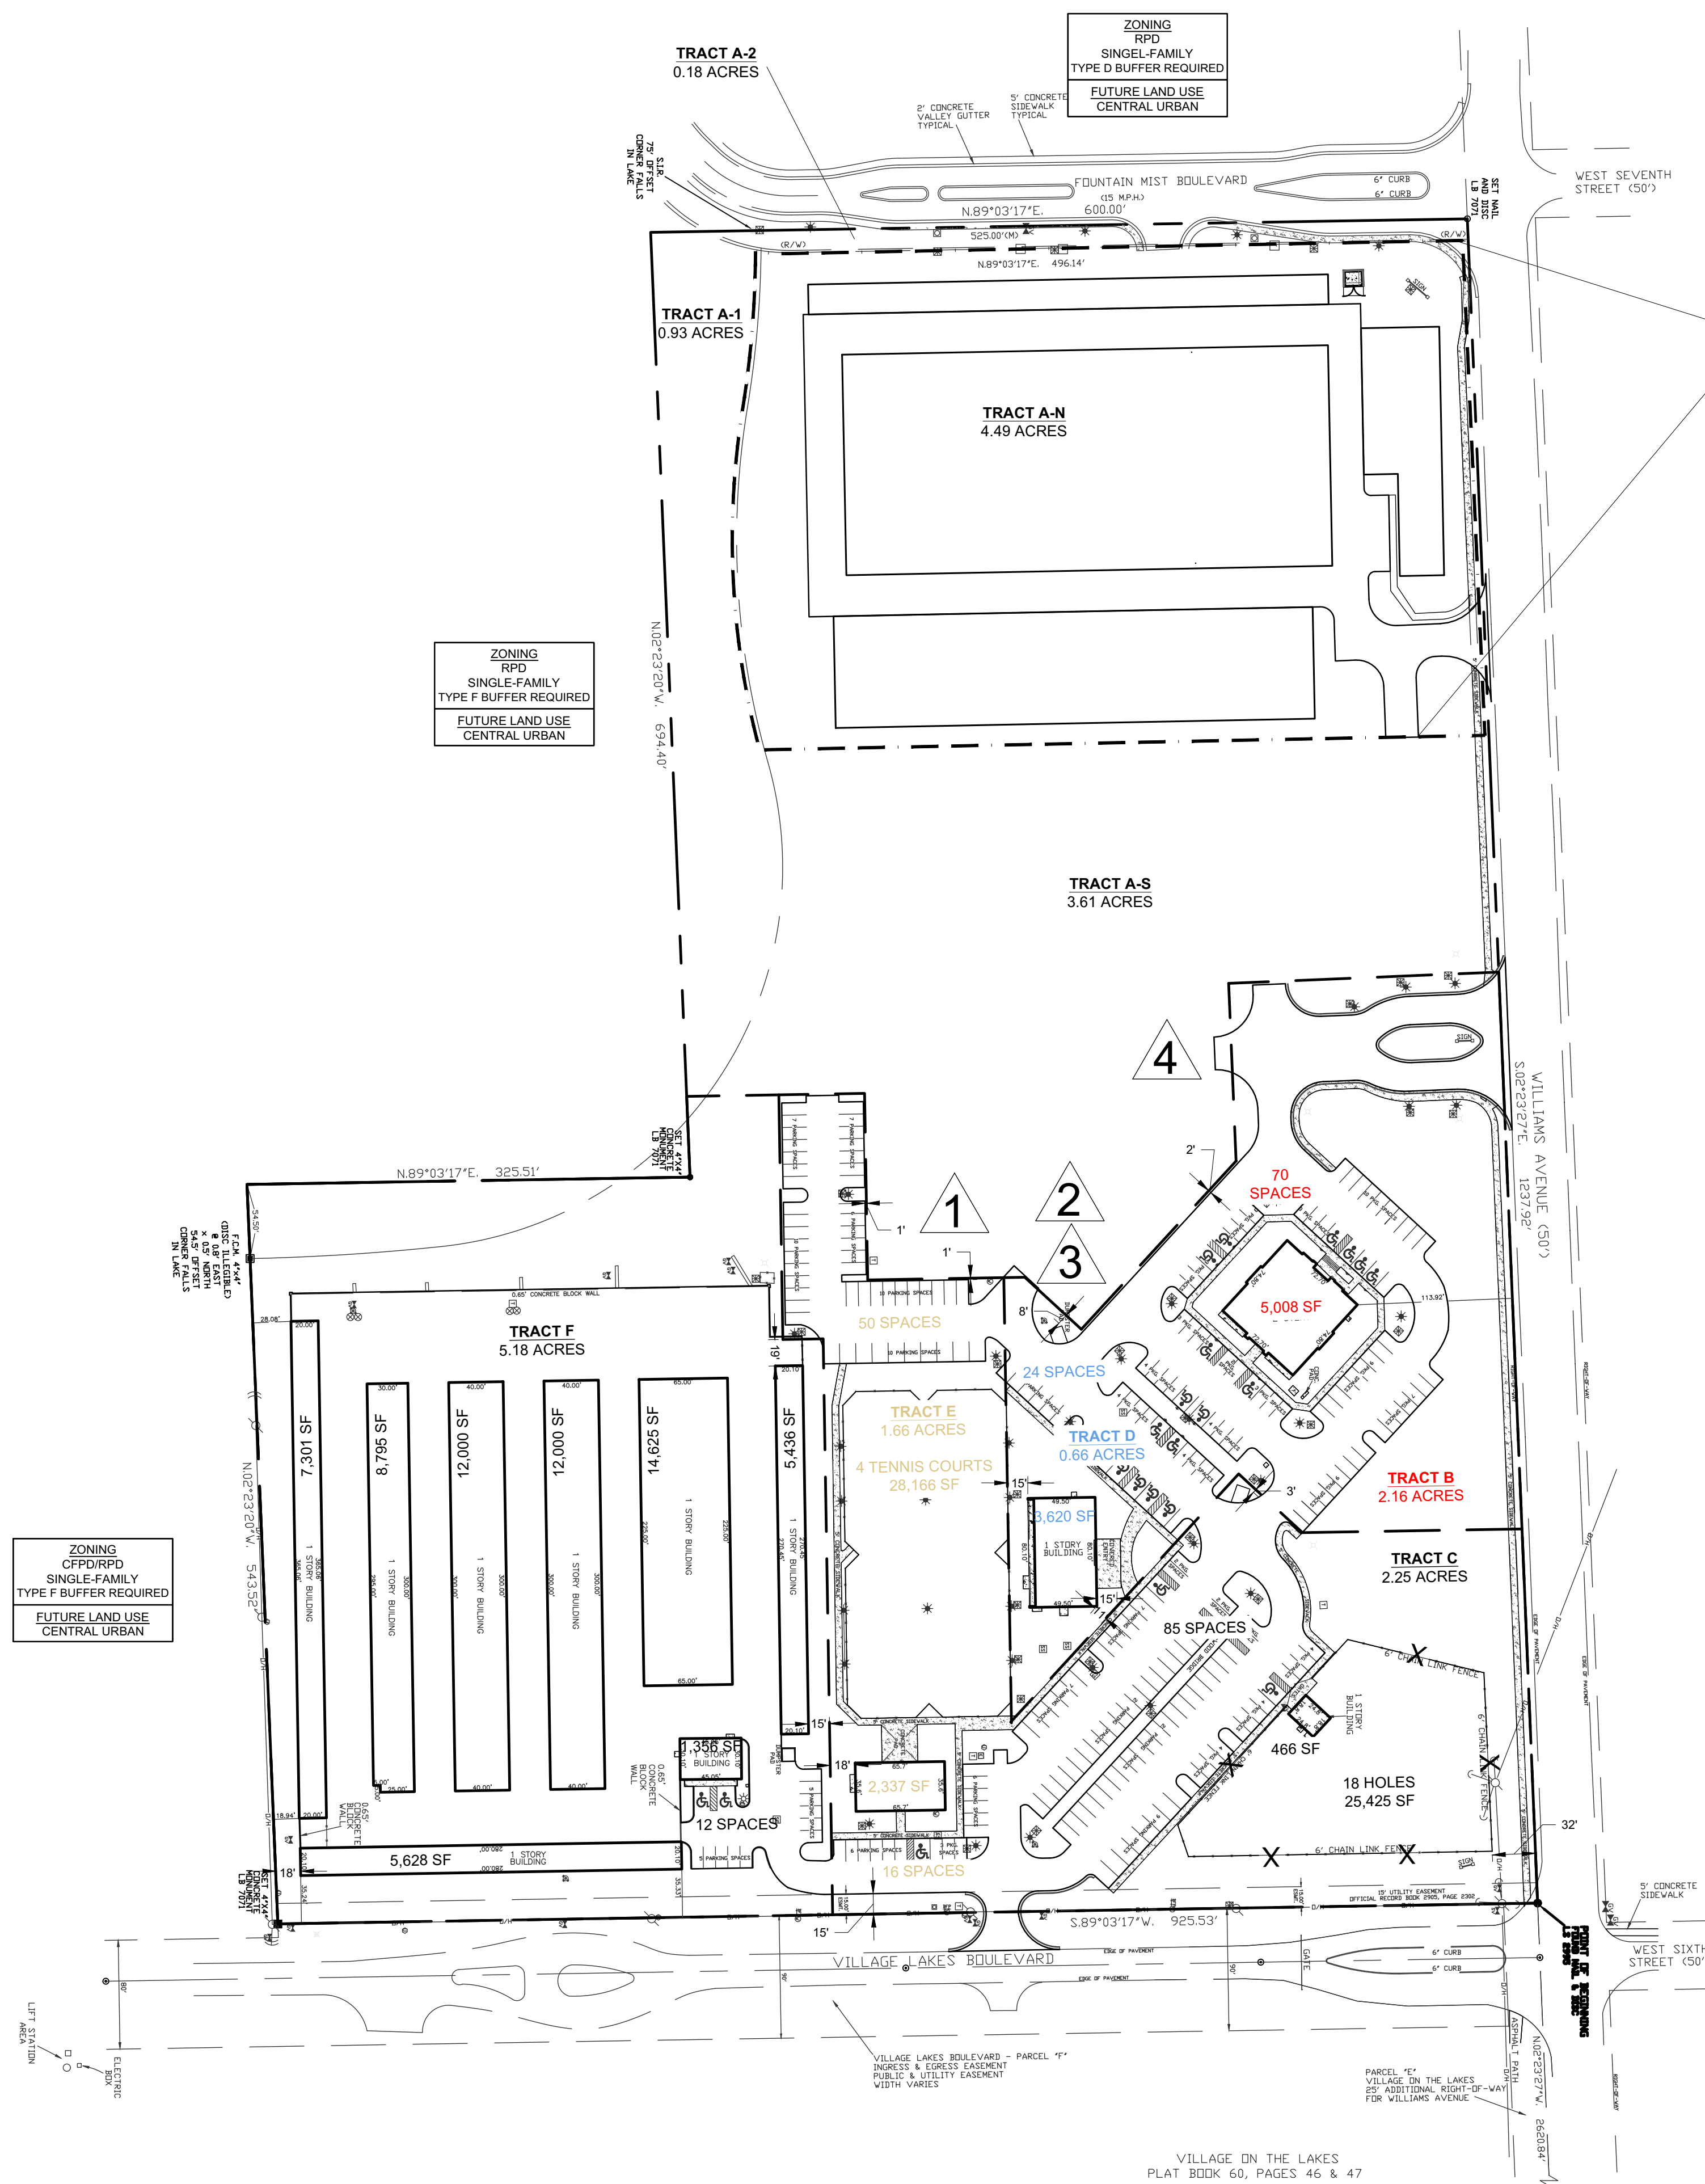

CPD AMMENDMENT
LIMITED TO TRACT A-N
(SEE PAGE 2 FOR
DETAILED PLAN)

LOCATION MAP

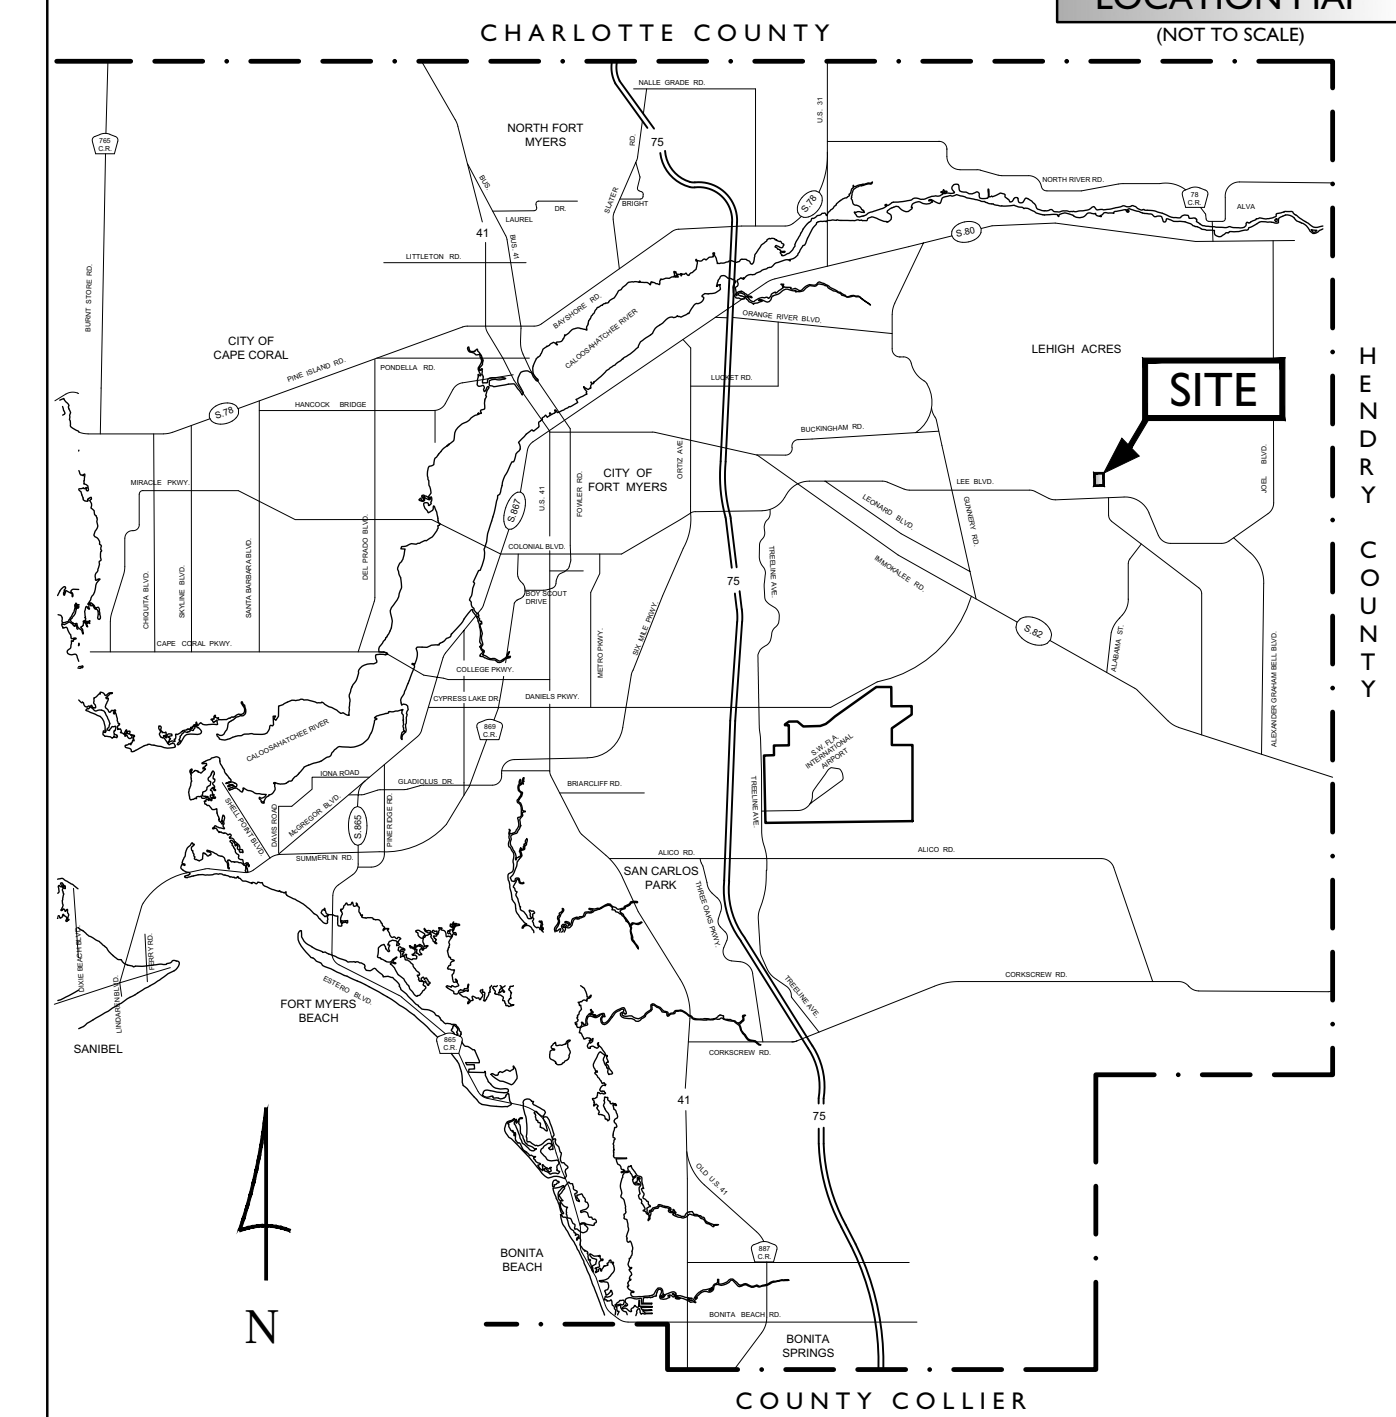

TOWNLAKES COMMERCIAL ADD

PROJECT SUMMARY:

ZONING/REZONING
Administrative Amendment to Townlakes CPD (DCI2023-00044)
ORIGINAL RPD/CPD (Z-99-022)

STRAP #'s
30-44-27-00-00001.0300
30-44-27-00-00001.0360
30-44-27-00-00001.0370
30-44-27-00-00001.0380

TOTAL RPD/CPD ACREAGE
274.61 ACRES

PROJECT ACREAGE
21.1 ACRES

TRACT	A-N	195,501 SF
A	A-S	157,290 SF
B	A-1	40,453 SF
C	A-2	8,052 SF
D		
E		
F		

DEVIATIONS



ORIGINAL CONCEPT PLAN PER
ADD2011-00081

