


Exhibit B

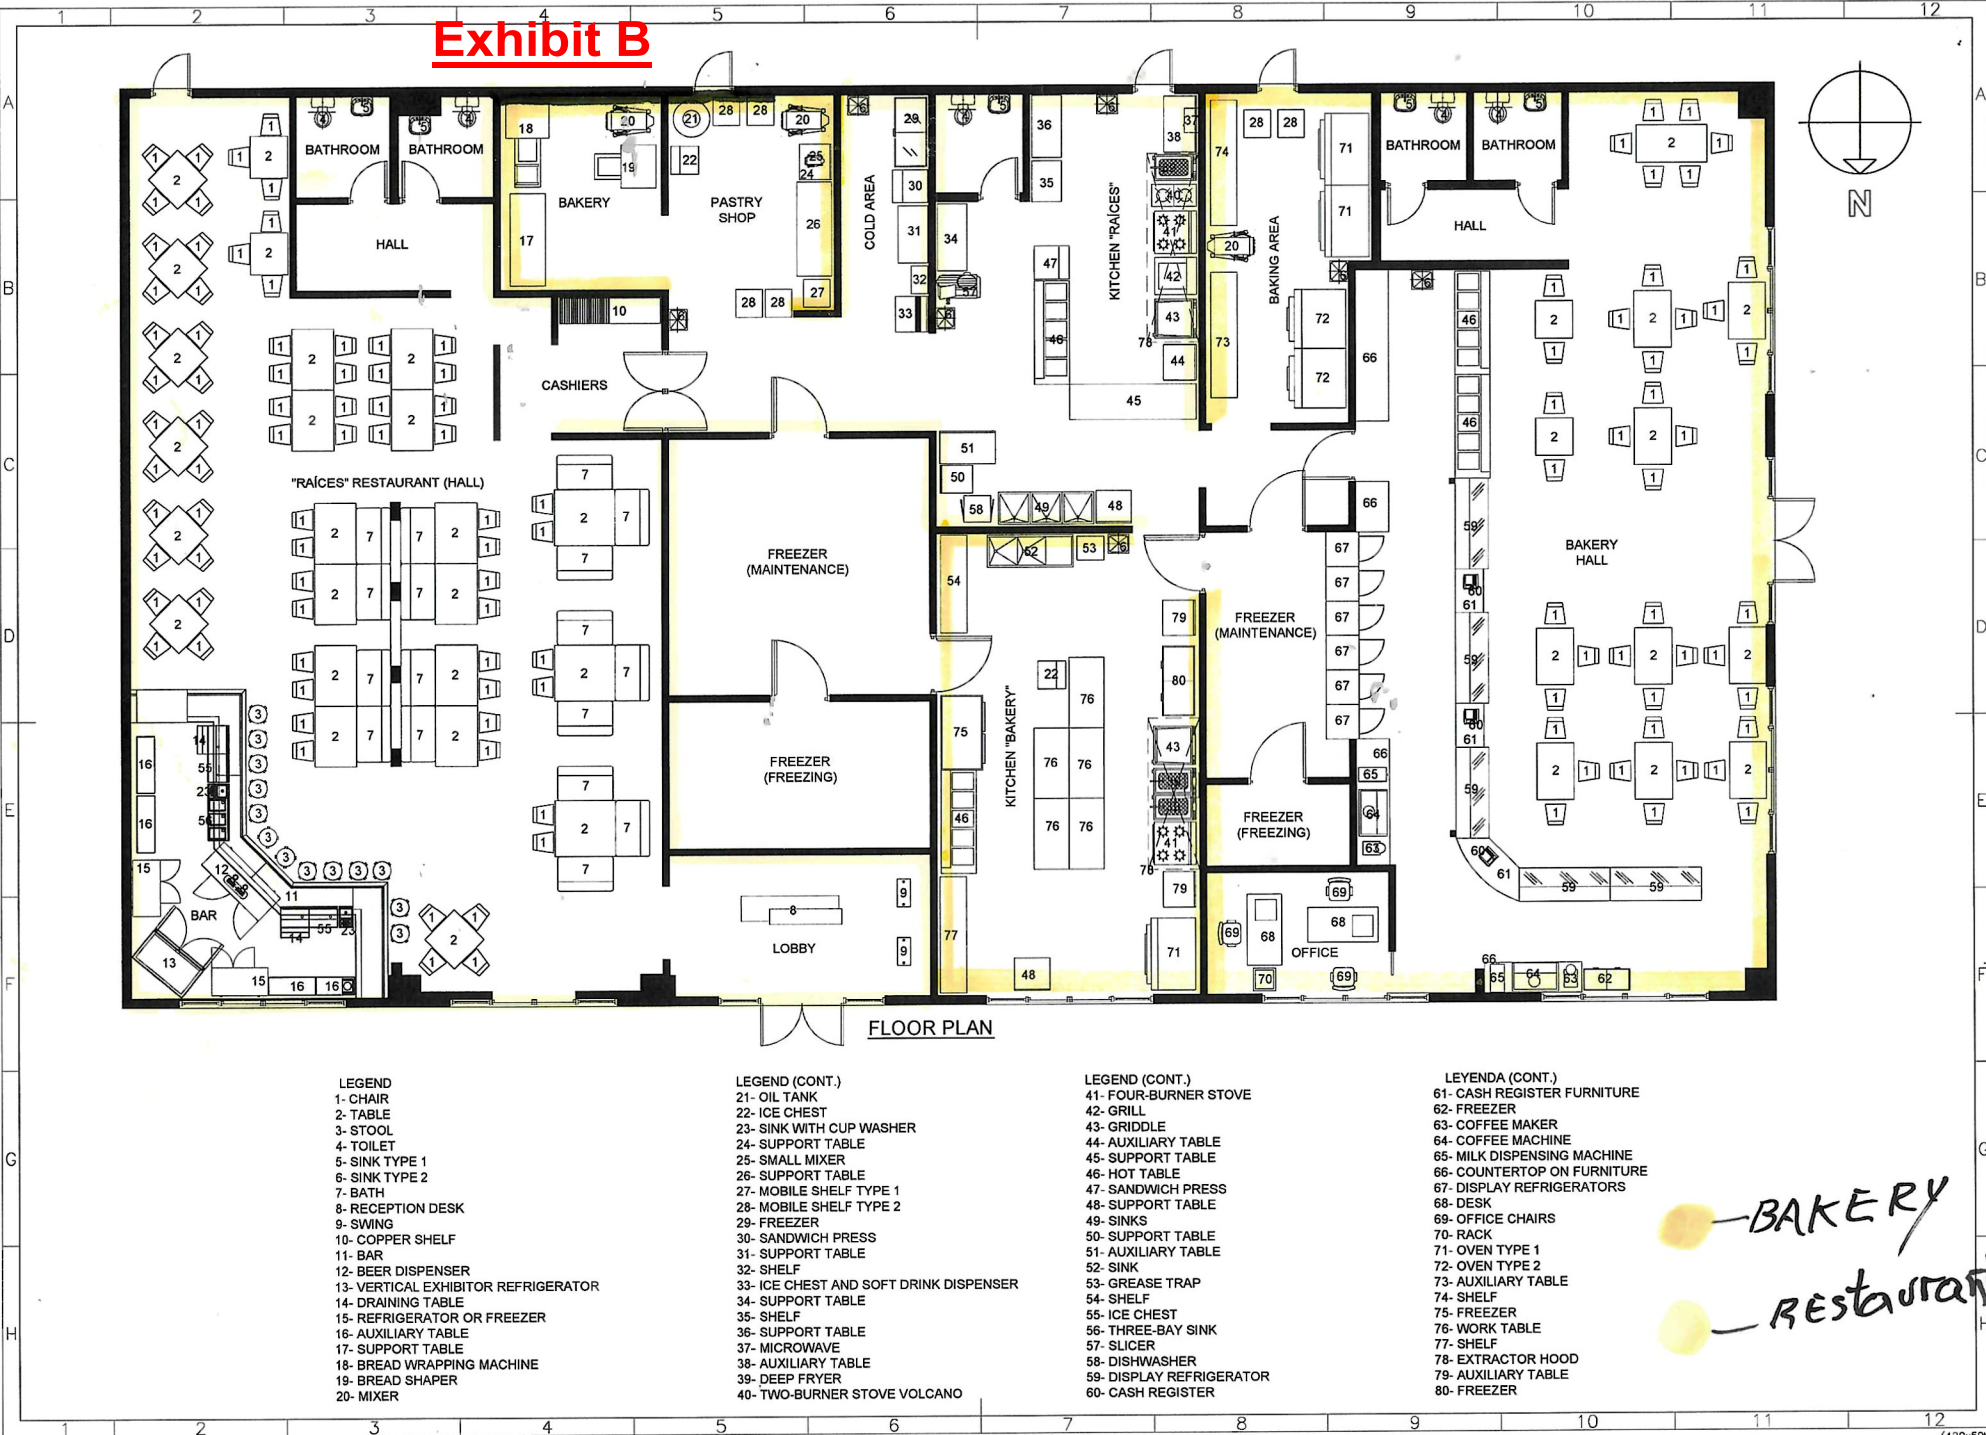

BAKERY
RESTAURANT