Exhibit "B"

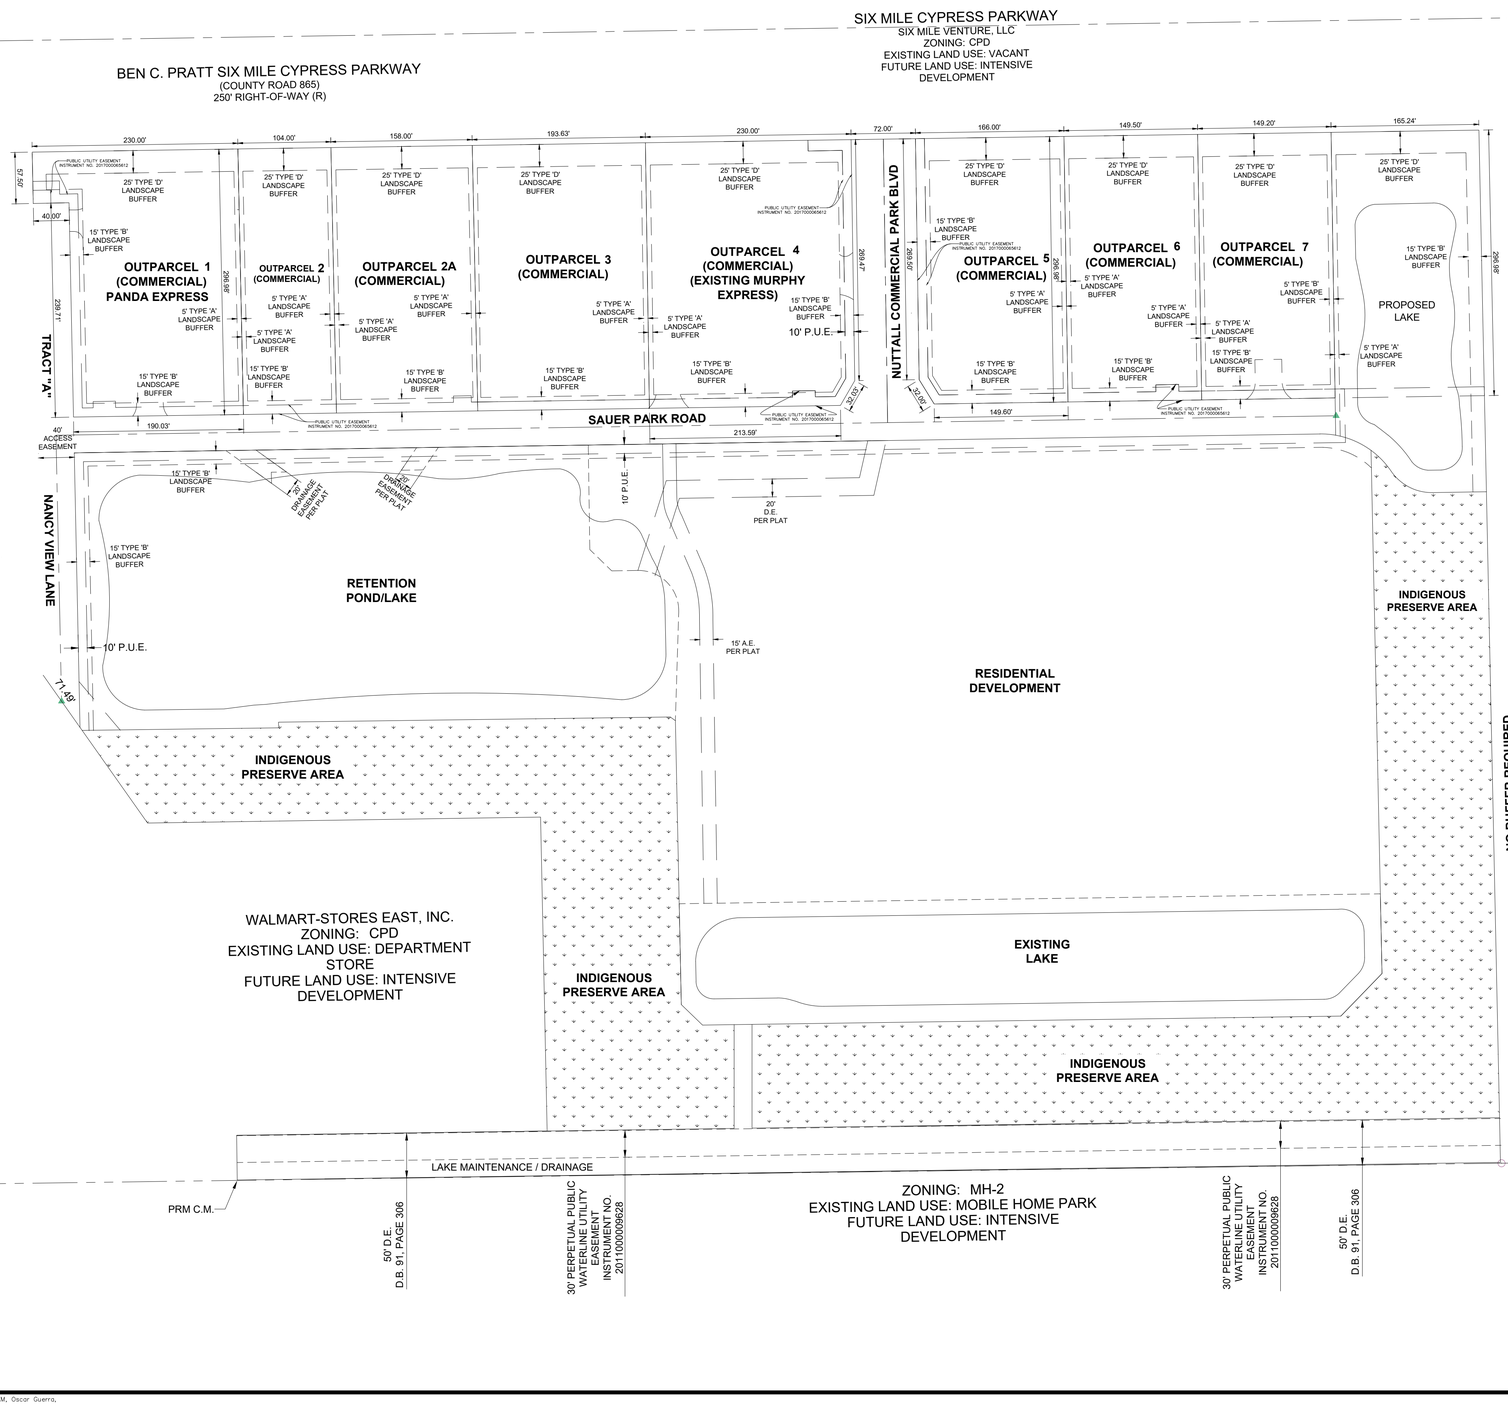

cph
www.cphcorp.com
Building Better Communities Together

Plans Prepared By:
CPH, LLC
A Full Service A & E Firm

No.	Date	Revision
7	07-23-26	ADD2026-00097
6	06-23-26	ADD2026-00097
5	05-23-26	ADD2026-00097
4	04-23-26	ADD2026-00097
3	03-23-26	ADD2026-00097
2	02-23-26	ADD2026-00097
1	01-23-26	ADD2026-00097

Designed:
Drawn: H. FRYE
Checked:
Job No.:
Date: 01-22-25 © 2026

MASTER PLAN

FORT MYERS, FL

THIS SHEET NOT VALID FOR CONSTRUCTION WITHOUT COMPLETE SET OF PLANS.

Sheet No.
1